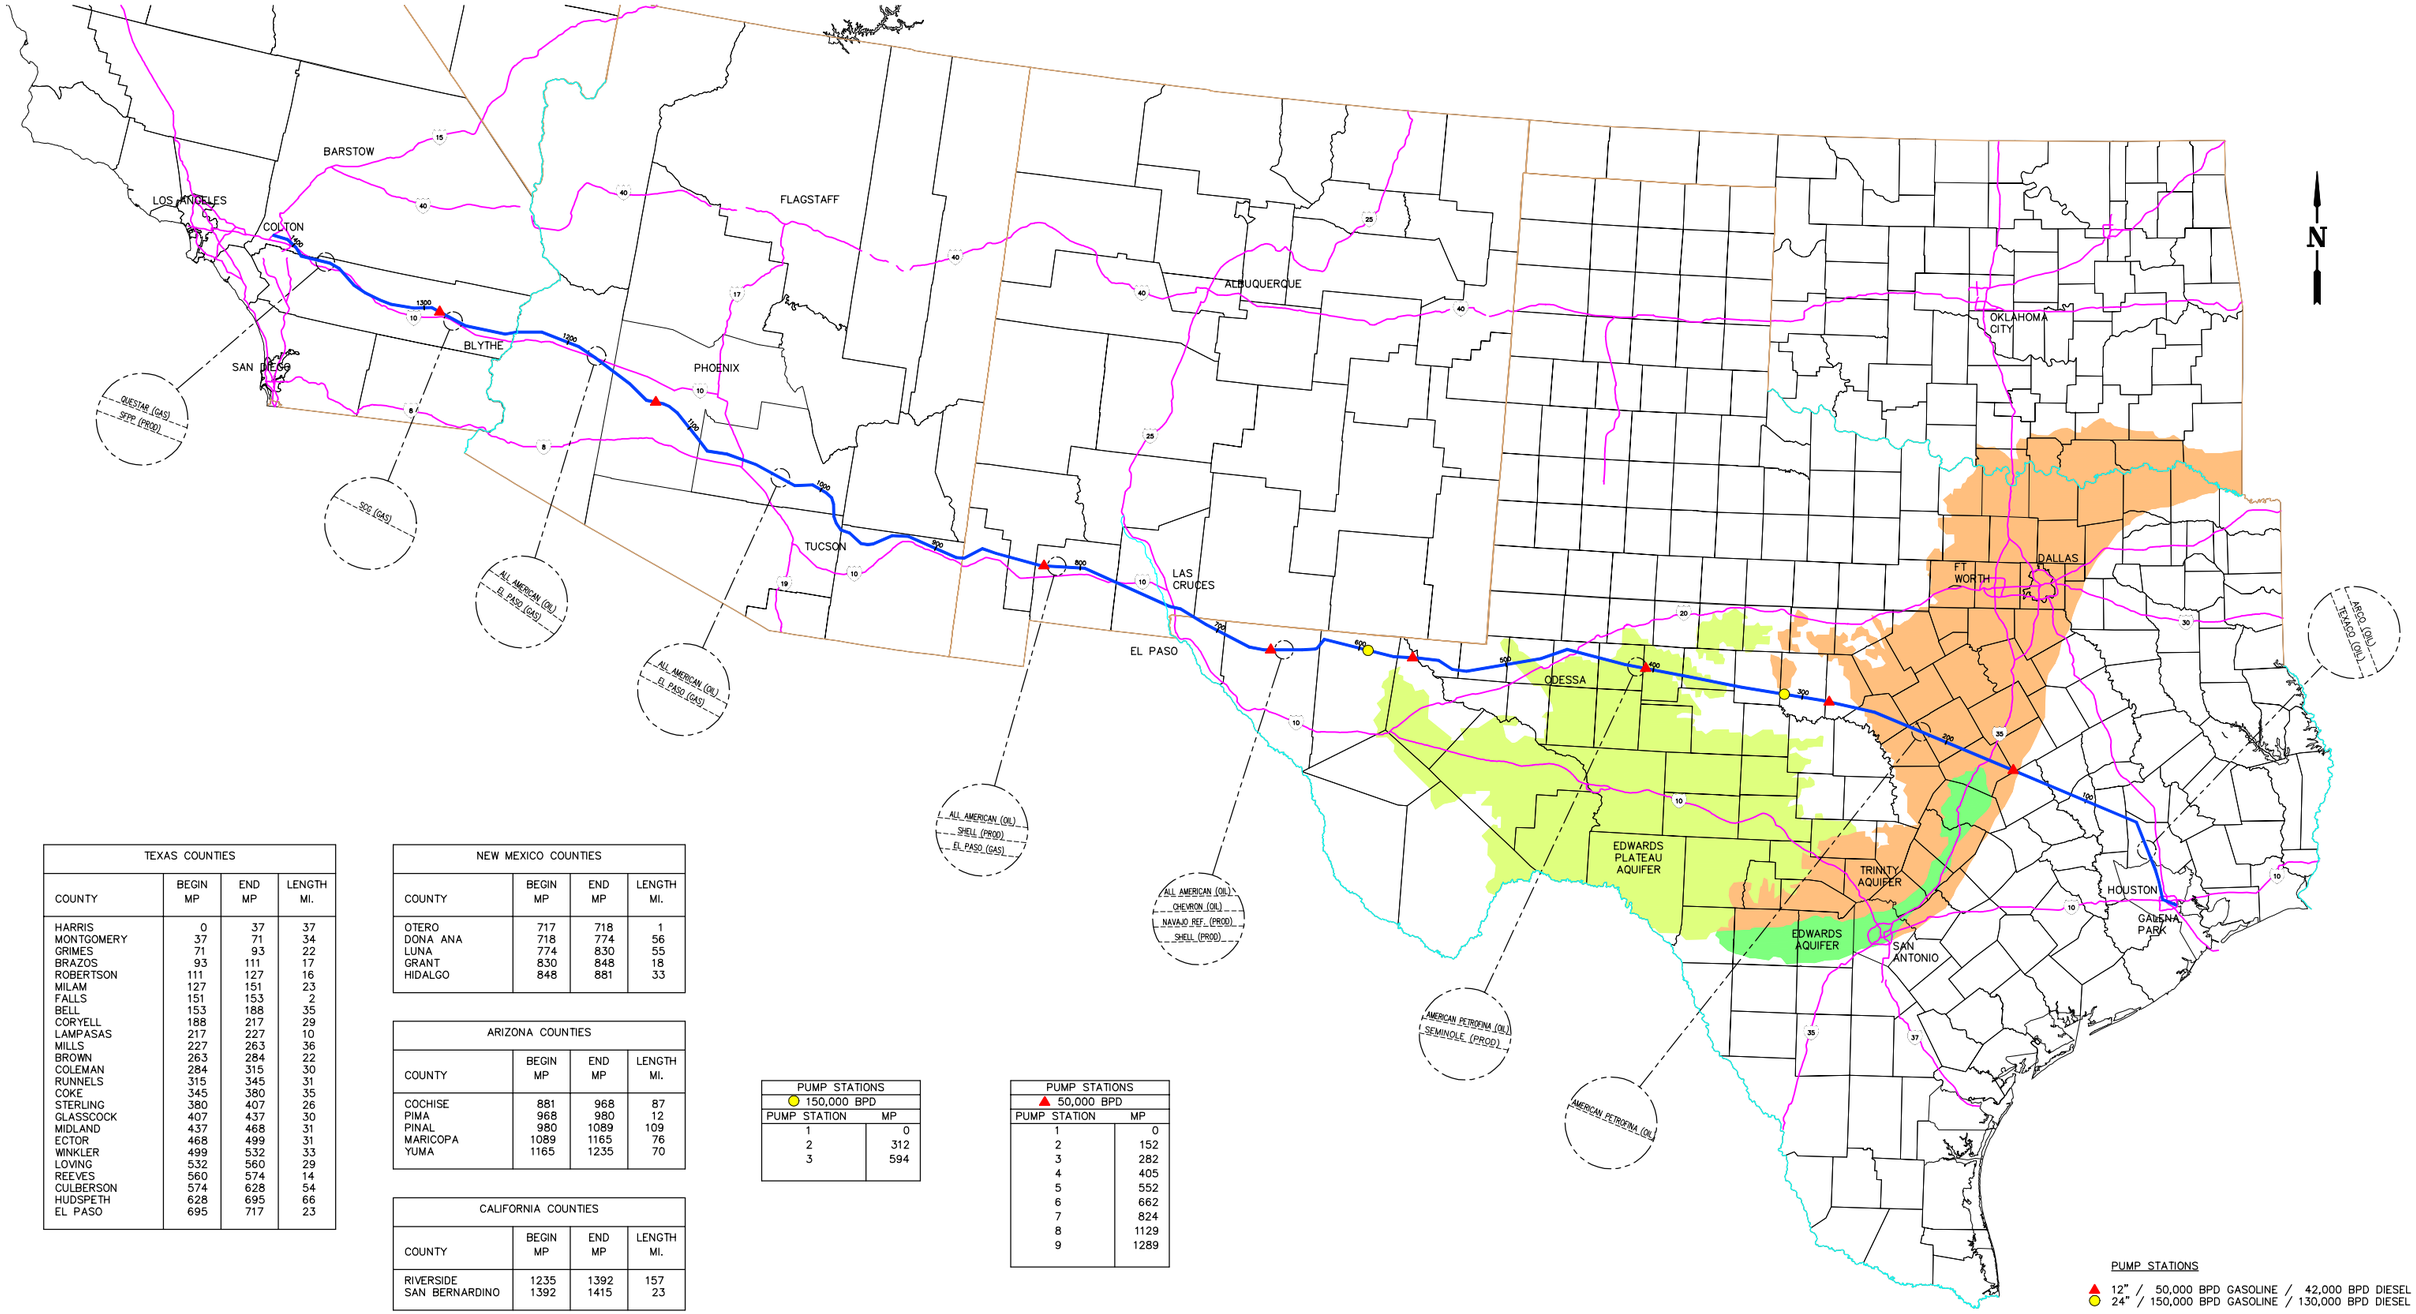

TEXAS COUNTIES			
COUNTY	BEGIN MP	END MP	LENGTH MI.
HARRIS	0	37	37
MONTGOMERY	37	71	34
GRIMES	71	93	22
BRAZOS	93	111	17
ROBERTSON	111	127	16
MILAM	127	151	23
FALLS	151	153	2
BELL	153	188	35
CORYELL	188	217	29
LAMPASAS	217	227	10
MILLS	227	263	36
BROWN	263	284	22
COLEMAN	284	315	30
RUNNELS	315	345	31
COKE	345	380	35
STERLING	380	407	26
GLASSCOCK	407	437	30
MIDLAND	437	468	31
ECTOR	468	499	31
WINKLER	499	532	33
LOVING	532	560	29
REEVES	560	574	14
CULBERSON	574	628	54
HUDSPETH	628	695	66
EL PASO	695	717	23

NEW MEXICO COUNTIES			
COUNTY	BEGIN MP	END MP	LENGTH MI.
OTERO	717	718	1
DONA ANA	718	774	56
LUNA	774	830	55
GRANT	830	848	18
HIDALGO	848	881	33

ARIZONA COUNTIES			
COUNTY	BEGIN MP	END MP	LENGTH MI.
COCHISE	881	968	87
PIMA	968	980	12
PINAL	980	1089	109
MARICOPA	1089	1165	76
YUMA	1165	1235	70

CALIFORNIA COUNTIES			
COUNTY	BEGIN MP	END MP	LENGTH MI.
RIVERSIDE	1235	1392	157
SAN BERNARDINO	1392	1415	23

PUMP STATIONS	
● 150,000 BPD	
PUMP STATION	MP
1	0
2	312
3	594

PUMP STATIONS	
▲ 50,000 BPD	
PUMP STATION	MP
1	0
2	152
3	282
4	405
5	552
6	662
7	824
8	1129
9	1289

REV.	REVISION	DATE
A	ISSUED FOR REVIEW	08/14/01

SPEC SERVICES

SPEC Services, Inc.
17101 Bushard Street
Fountain Valley, CA 92708
(714) 963-8077
K:\2603\26030AL5:264000

INTERLIANCE LLC CONSULTING

PROPOSED PIPELINE GALENA PARK, TX TO COLTON, CA ROUTE EXHIBIT

DRAWN	RWS	CHECKED		DRFT. APPV.
DATE	08/14/01	SCALE	SHOWN	ENGR. APPV.