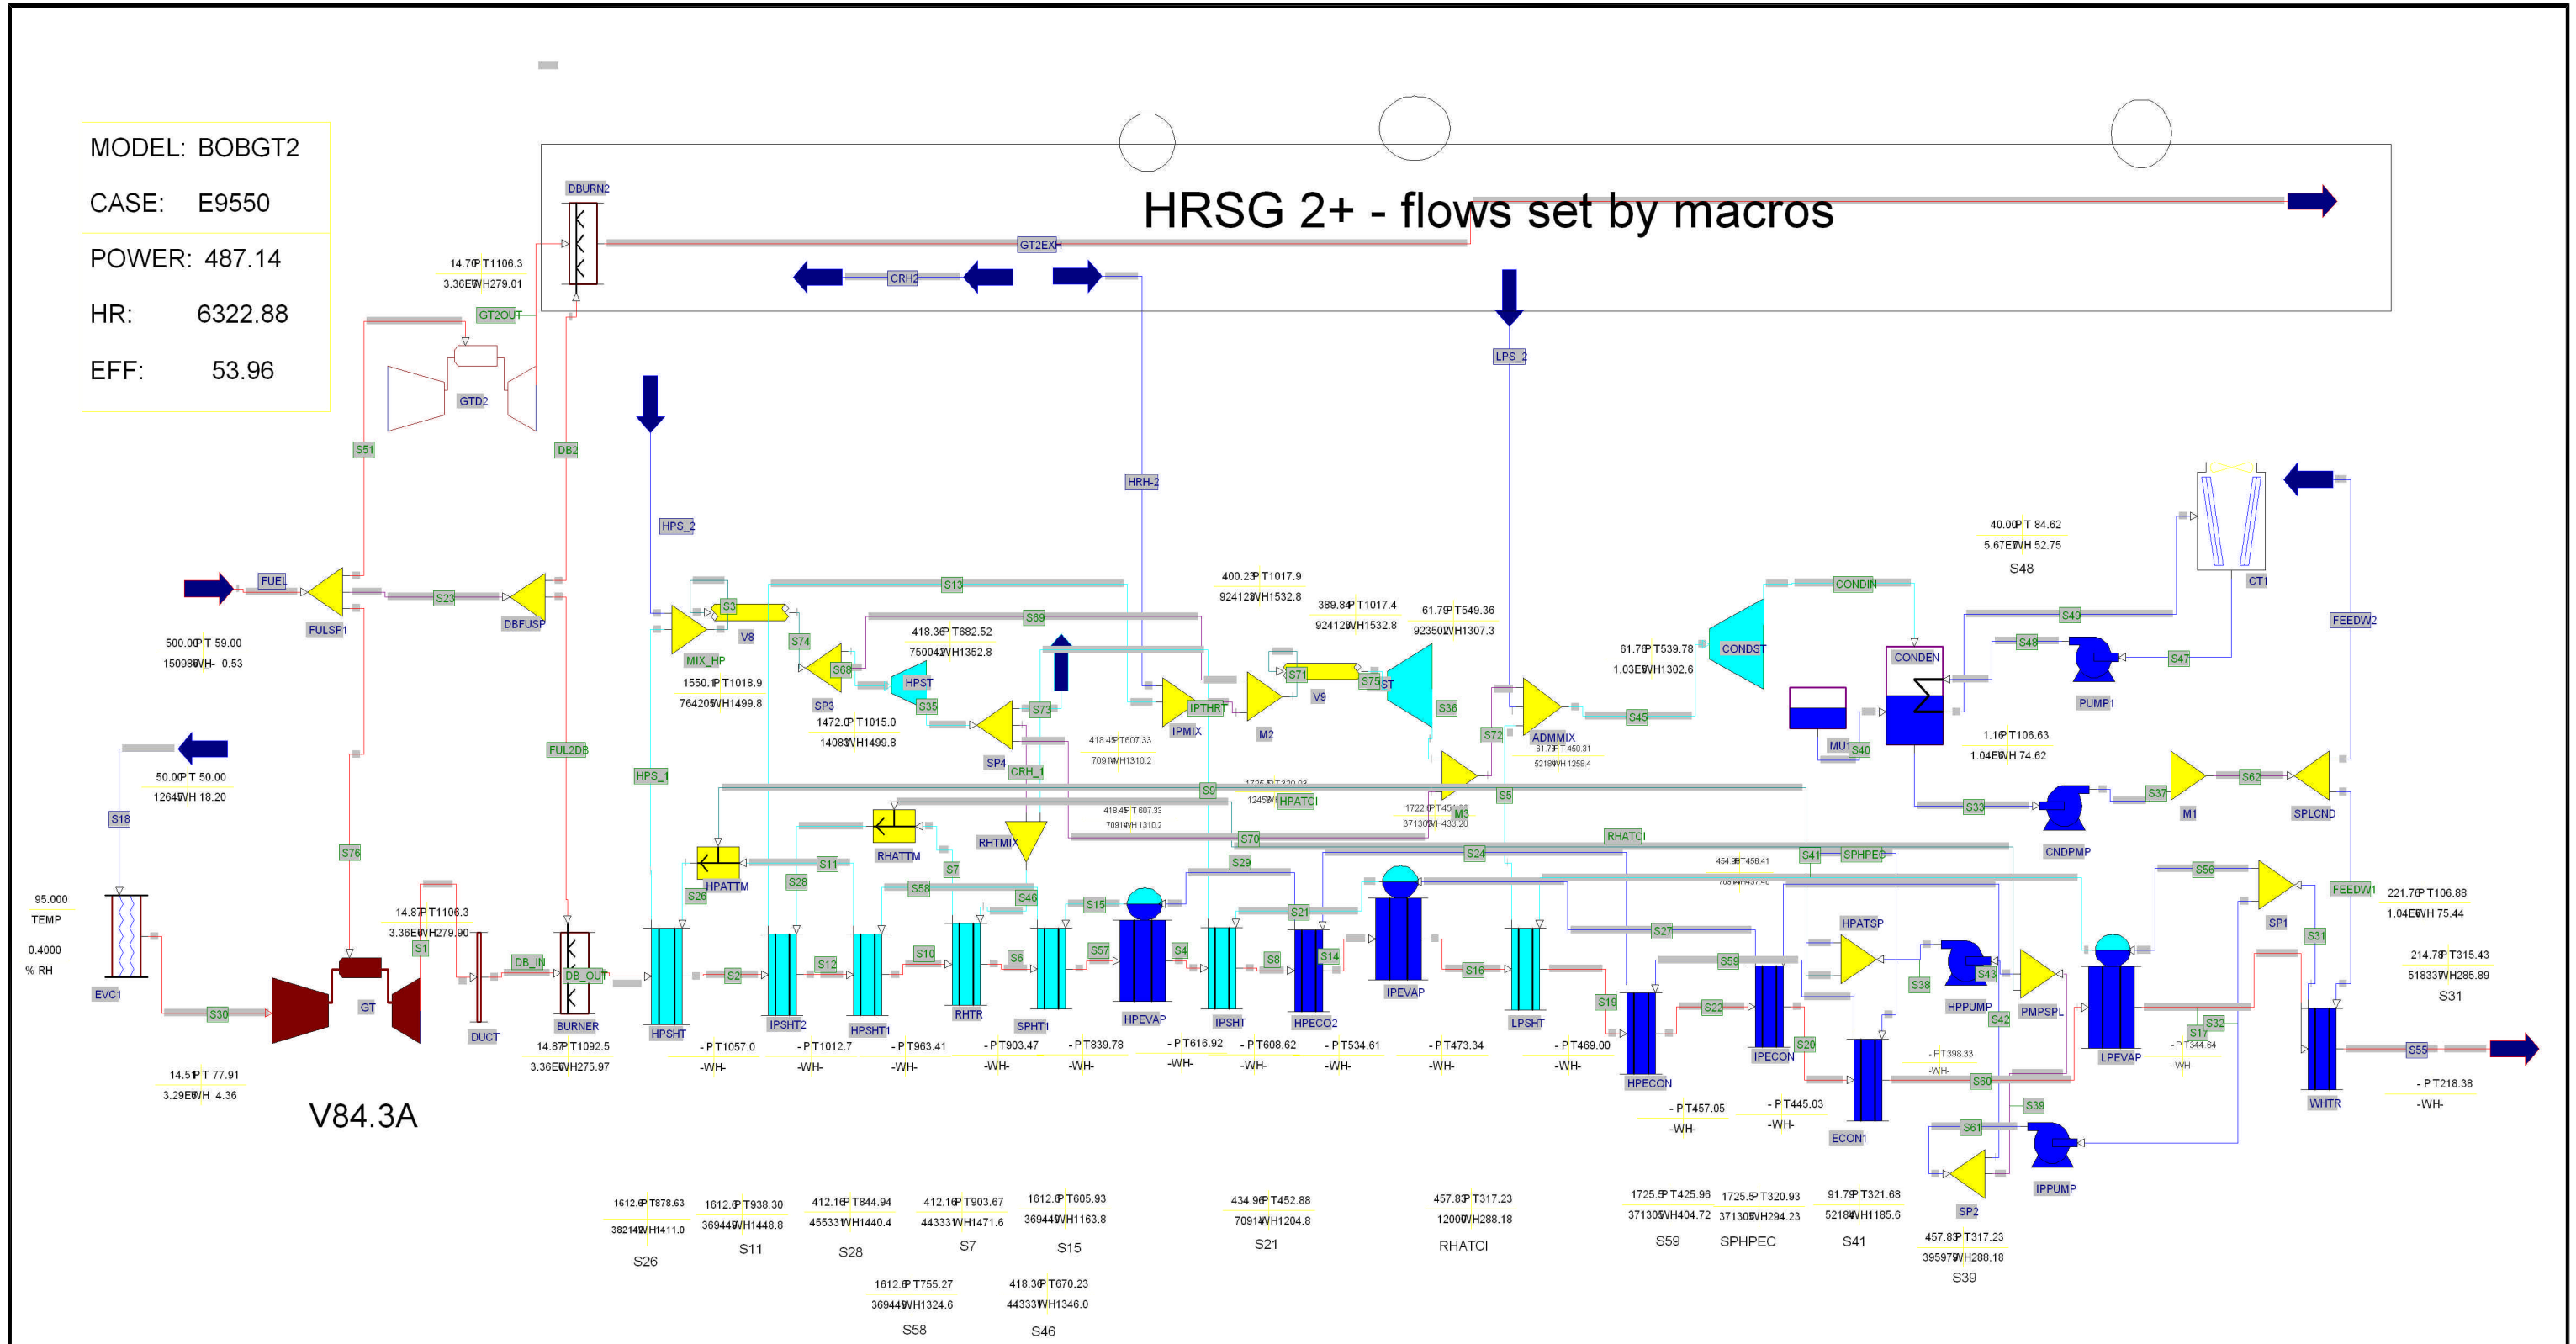

BLYTHE ENERGY PROJECT
PHASE II

FIGURE 2.0-6A
HEAT FLOW DIAGRAM
59F/60%RH EVAPORATIVE COOLER OFF

RIVERSIDE CO., CALIFORNIA

DATE: 04.18.02	AutoCAD File: 1135 flow.dwg
SCALE: NTS	DRAWN BY: PBE