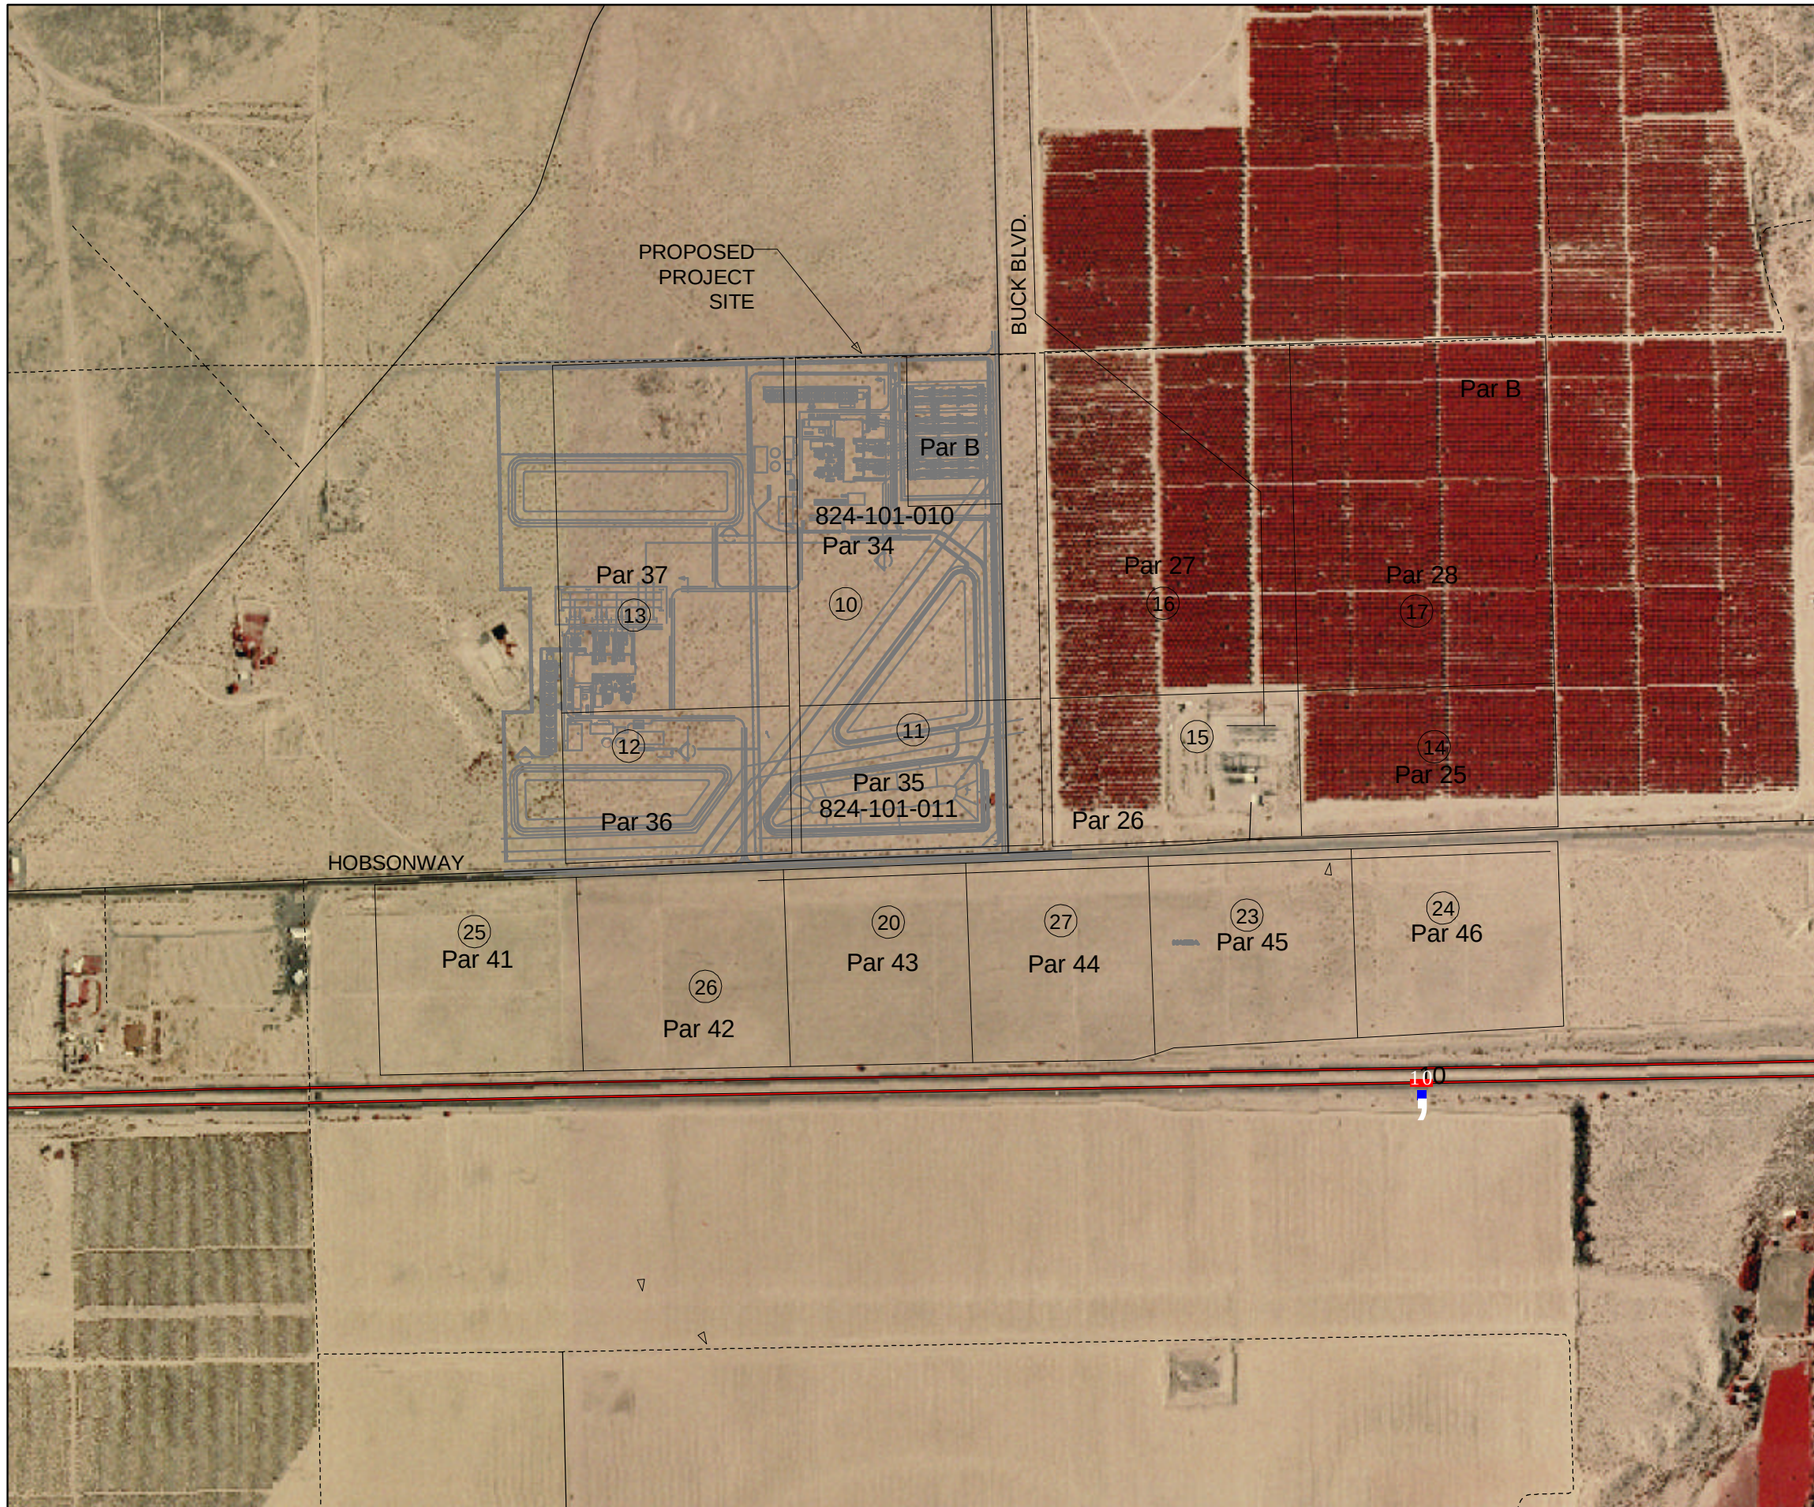

LEGEND

- Project Location
- Interstate Highway
- Secondary Paved Road
- Gravel/TwoTrack Road
- Railroad
- Intermittent Stream/Canal

Scale 1:9,600

0.5 0 0.5 1 1.5 2 Miles

1 0 1 2 Kilometers

Transverse Mercator Projection
1927 North American Datum
Zone 11

BLYTHE ENERGY PROJECT
PHASE II

FIGURE 7.2-3
Proposed Plant Layout
and Associated Lease Holds

ANALYSIS AREA: RIVERSIDE CO., CALIFORNIA	
DATE: 12/14/01	ArcView FILE: D:\bep_revised_2.apr
PLOT SCALE: 1" = 800'	DRAWN BY: GF