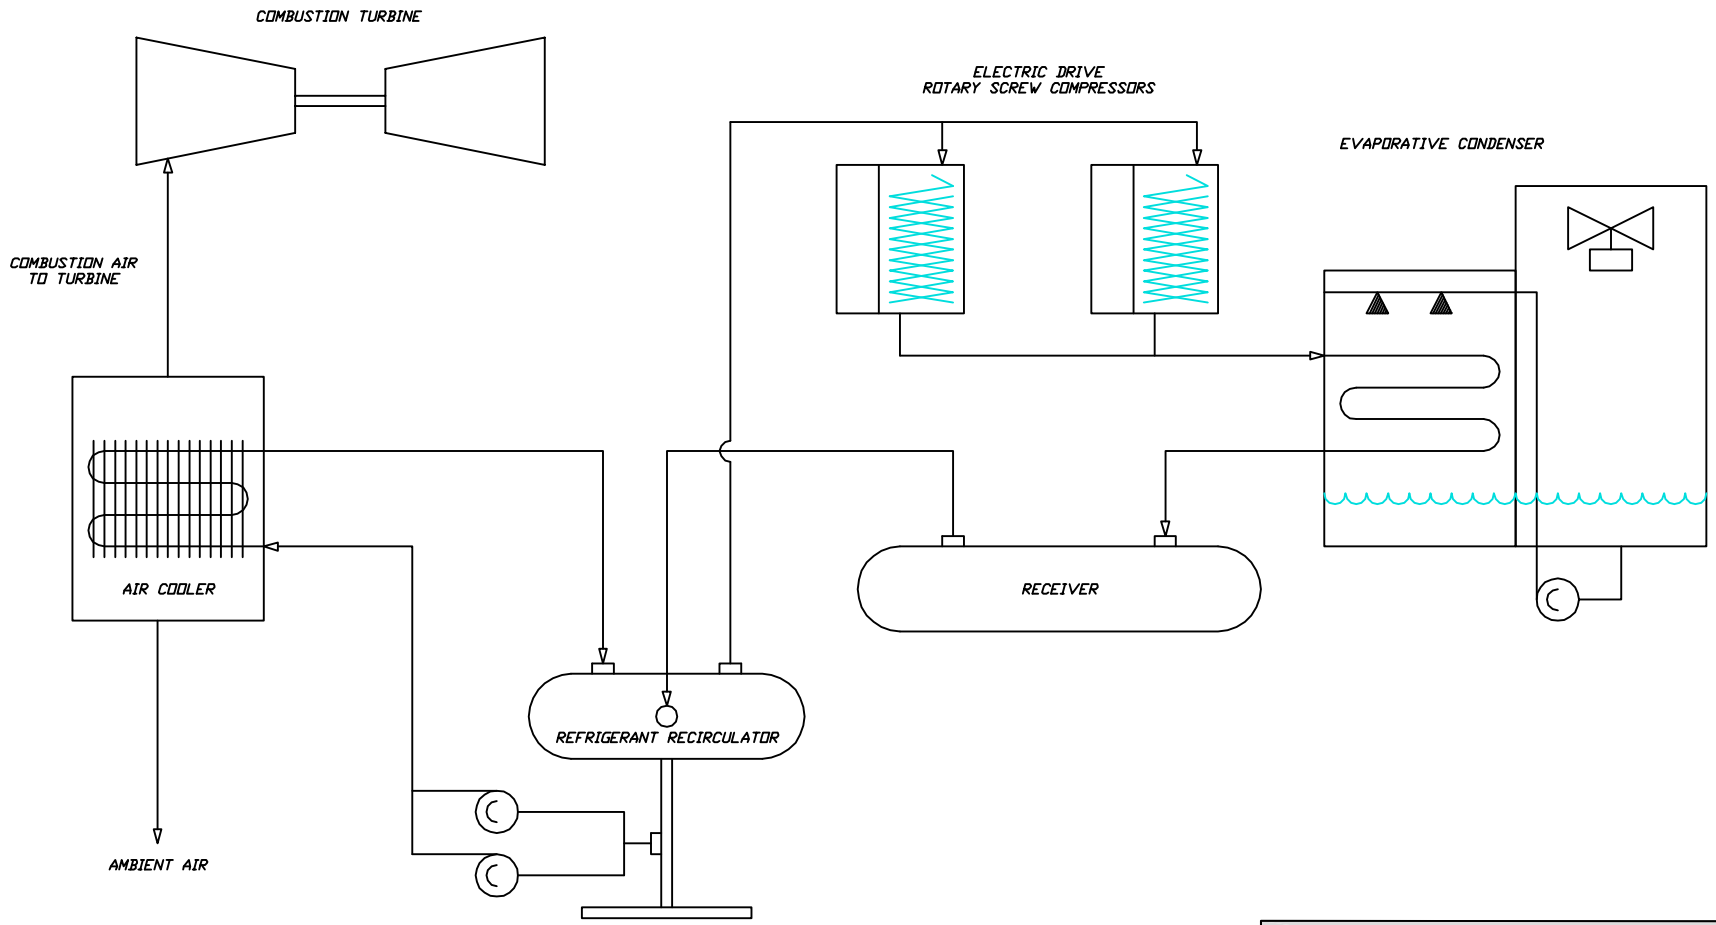

BLYTHE ENERGY PROJECT
PHASE II

FIGURE 2.0-20
INLET AIR
ELECTRIC CHILLER

RIVERSIDE CO., CALIFORNIA

DATE: 12/2001	AutoCAD File: 2020.DWG
SCALE: NTS	DRAWN BY: GF