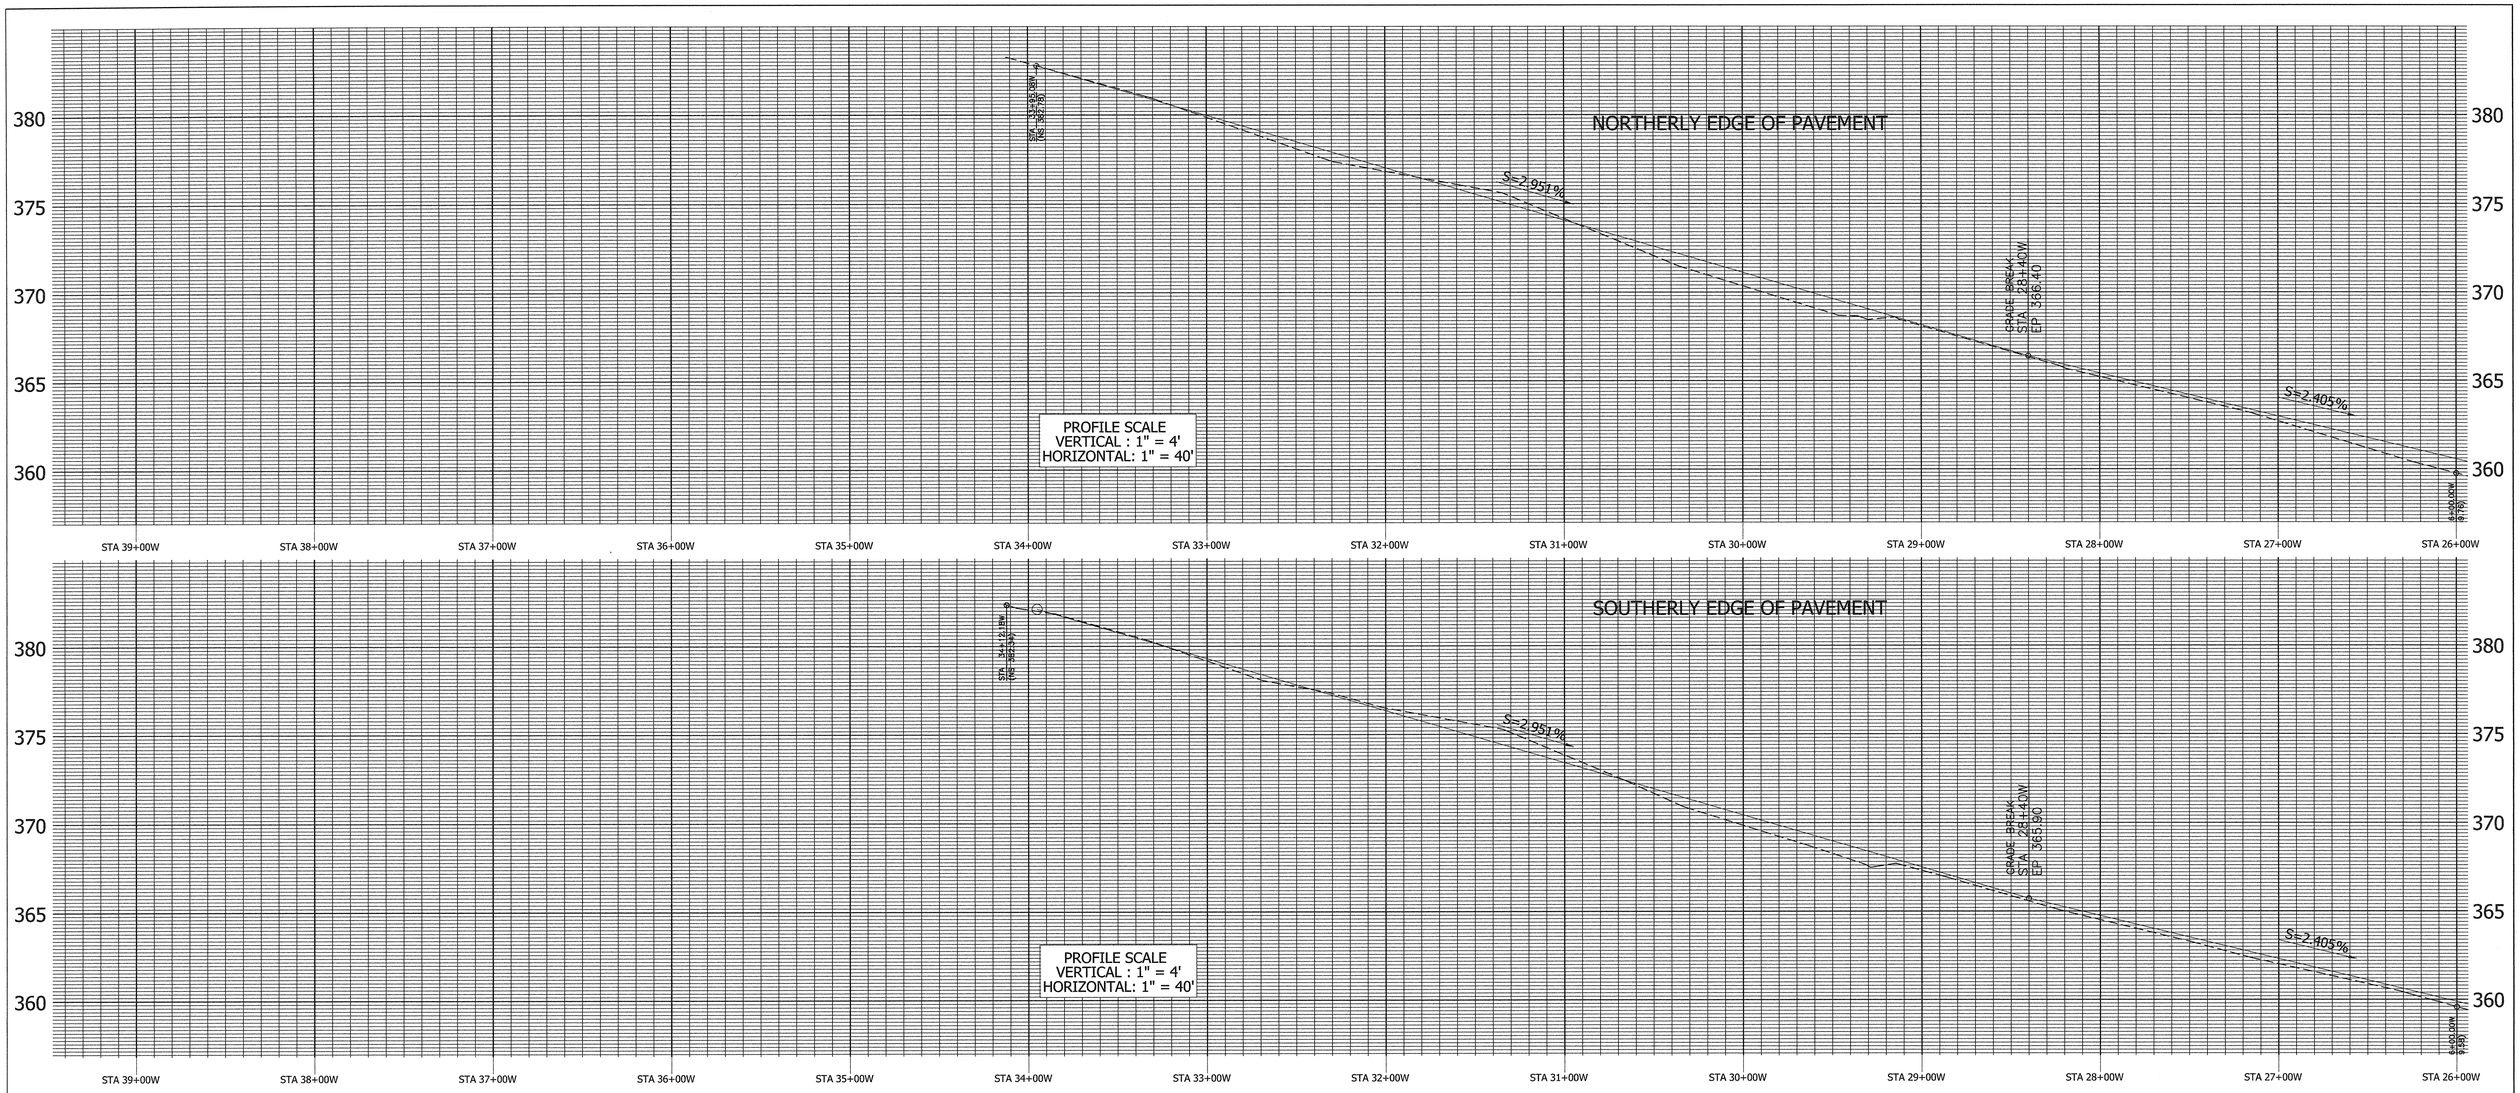

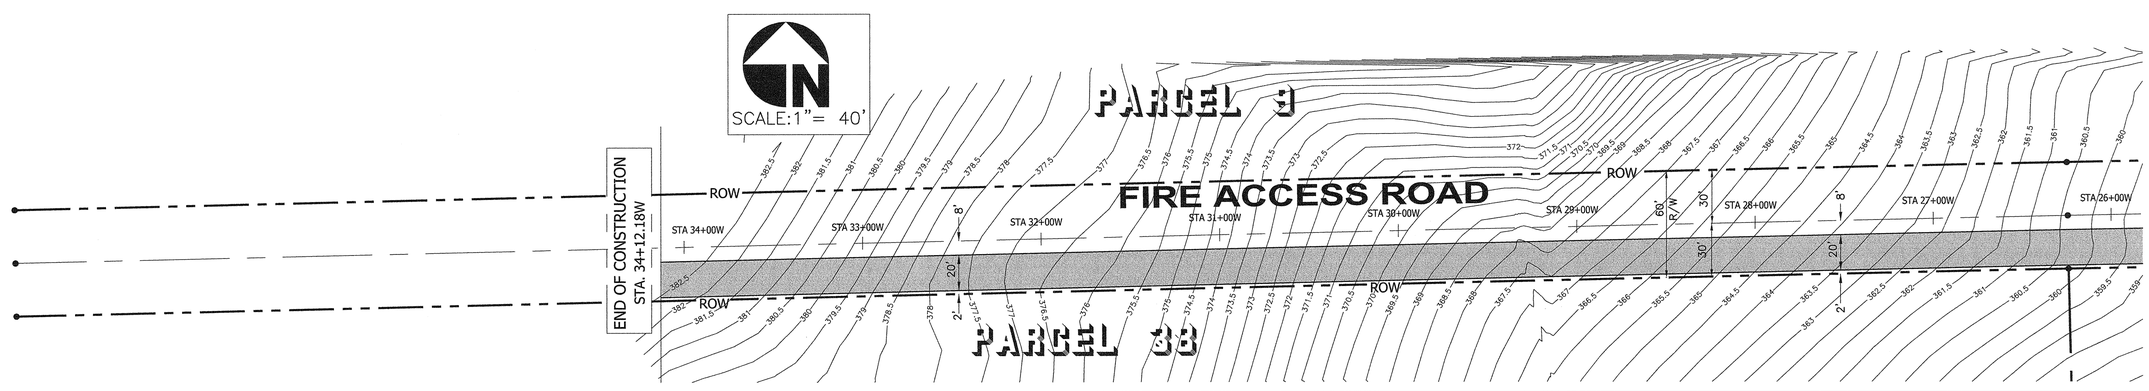

The Holt Group ENGINEERING · PLANNING · SURVEYING			
321 W. Hobsonway, Suite A 1561 S. 4th Street	Blythe, California 92225 El Centro, California 92243	(760) 922-4658 (760) 337-3883	

NO.	REVISIONS:	APPROVED	DATE

UNAUTHORIZED CHANGES & USES: The engineer preparing these plans will not be responsible for, or liable for, unauthorized changes to or uses of these plans. All changes to the plans must be in writing and must be approved by the preparer of these plans.

DESIGN BY: JVP
DRAWN BY: JVP
CHECKED BY: RKH

BENCH MARK:
COTTON SPINDLE ON WEST SIDE OF POWER POLE #F-6103 IN THE PLANT SITE PARKING LOT AREA. ELEV. 335.00

REGISTERED PROFESSIONAL ENGINEER
ROBERT K. HOLT
No. 27943
Exp. 3-31-02
CIVIL
STATE OF CALIFORNIA

PREPARED UNDER THE DIRECT SUPERVISION OF:

ROBERT K. HOLT, P.E. — 27943 R.C.E. NO.
9/06/01 DATE — 03/31/02 REG. EXP.

PROJECT TITLE:
BLYTHE ENERGY PROJECT
RIVERSIDE AVENUE / FIRE ACCESS ROAD
IMPROVEMENT PLANS

SHEET CONTENT:
PLAN AND PROFILE SHEET

SHEET 4 OF 7 SHEETS

JOB NO. 632.001