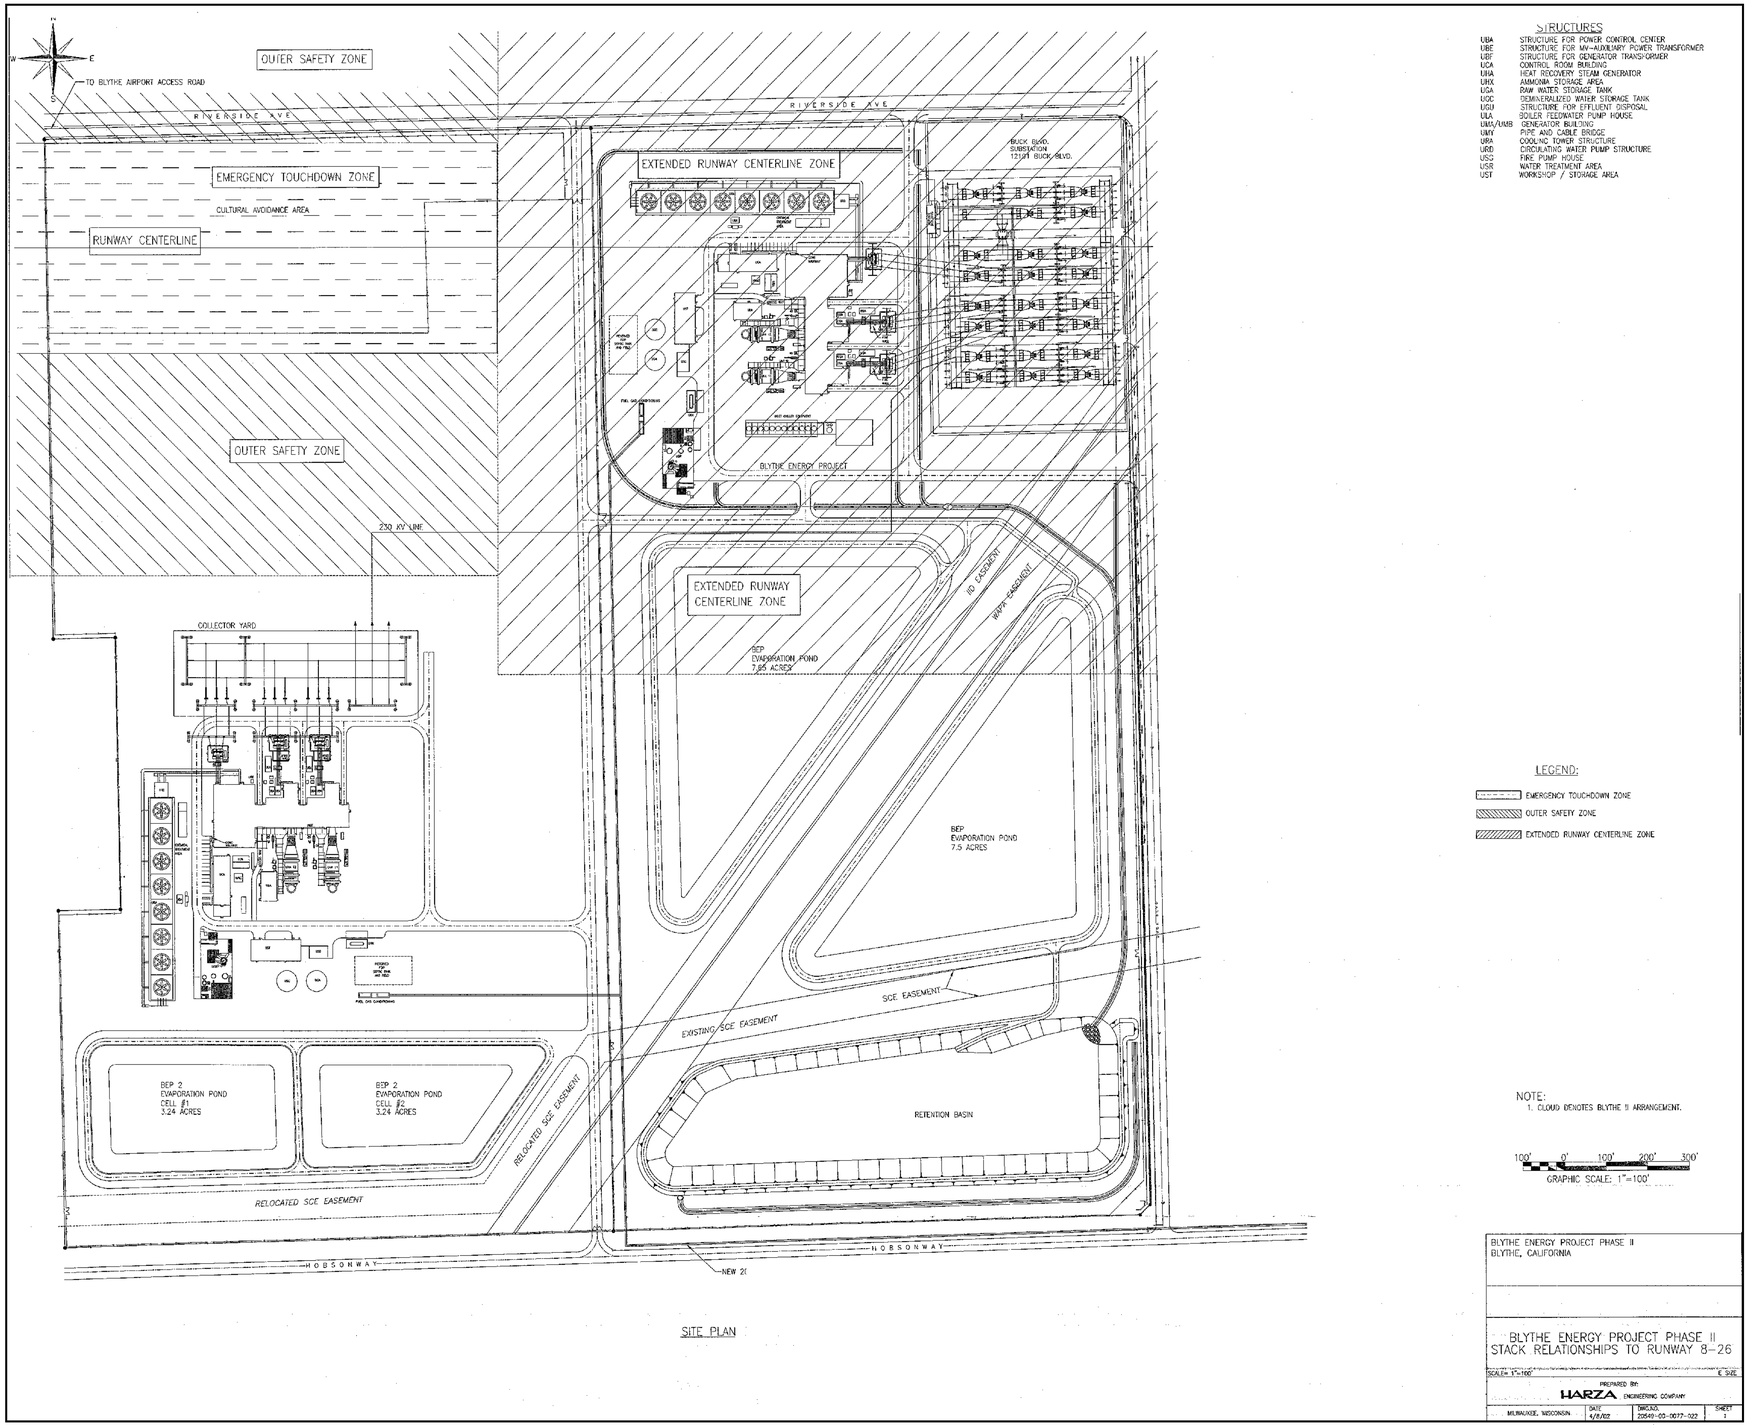

SITE PLAN

STRUCTURES

UBA	STRUCTURE FOR POWER CONTROL CENTER
UBE	STRUCTURE FOR MV-AUXILIARY POWER TRANSFORMER
UBF	STRUCTURE FOR GENERATOR TRANSFORMER
UCA	CONTROL ROOM BUILDING
UHA	HEAT RECOVERY STEAM GENERATOR
UHX	AMMONIA STORAGE AREA
UGA	RAW WATER STORAGE TANK
UGC	DEMINERALIZED WATER STORAGE TANK
UGU	STRUCTURE FOR EFFLUENT DISPOSAL
ULA	BOILER FEEDWATER PUMP HOUSE
UMX/UMB	GENERATOR BUILDING
UMY	PIPE AND CABLE BRIDGE
URA	COOLING TOWER STRUCTURE
URD	CIRCULATING WATER PUMP STRUCTURE
USG	FIRE PUMP HOUSE
USR	WATER TREATMENT AREA
UST	WORKSHOP / STORAGE AREA

LEGEND:

- EMERGENCY TOUCHDOWN ZONE
- OUTER SAFETY ZONE
- EXTENDED RUNWAY CENTERLINE ZONE

NOTE:
1. CLOUD DENOTES BLYTHE II ARRANGEMENT.

100' 0' 100' 200' 300'
GRAPHIC SCALE: 1"=100'

BLYTHE ENERGY PROJECT PHASE II
BLYTHE, CALIFORNIA

BLYTHE ENERGY PROJECT PHASE II
STACK RELATIONSHIPS TO RUNWAY 8-26

SCALE= 1"=100' E SIZE

PREPARED BY:
HARZA ENGINEERING COMPANY

MILWAUKEE, WISCONSIN | DATE 4/8/02 | DWG.NO. 20549-00-0077-022 | SHEET 1

BLYTHE ENERGY PROJECT PHASE II

FIGURE 36-1
STACK RELATIONSHIPS TO RUNWAY 8-26

ANALYSIS AREA: RIVERSIDE CO., CALIFORNIA

DATE: 09/2002 | ArcView FILE: D:\BLYTHE\1135...FIG1-2.apr

PLOT SCALE: NTS | PREPARED BY: GF