ATTACHMENT C
SITE PLOT PLAN

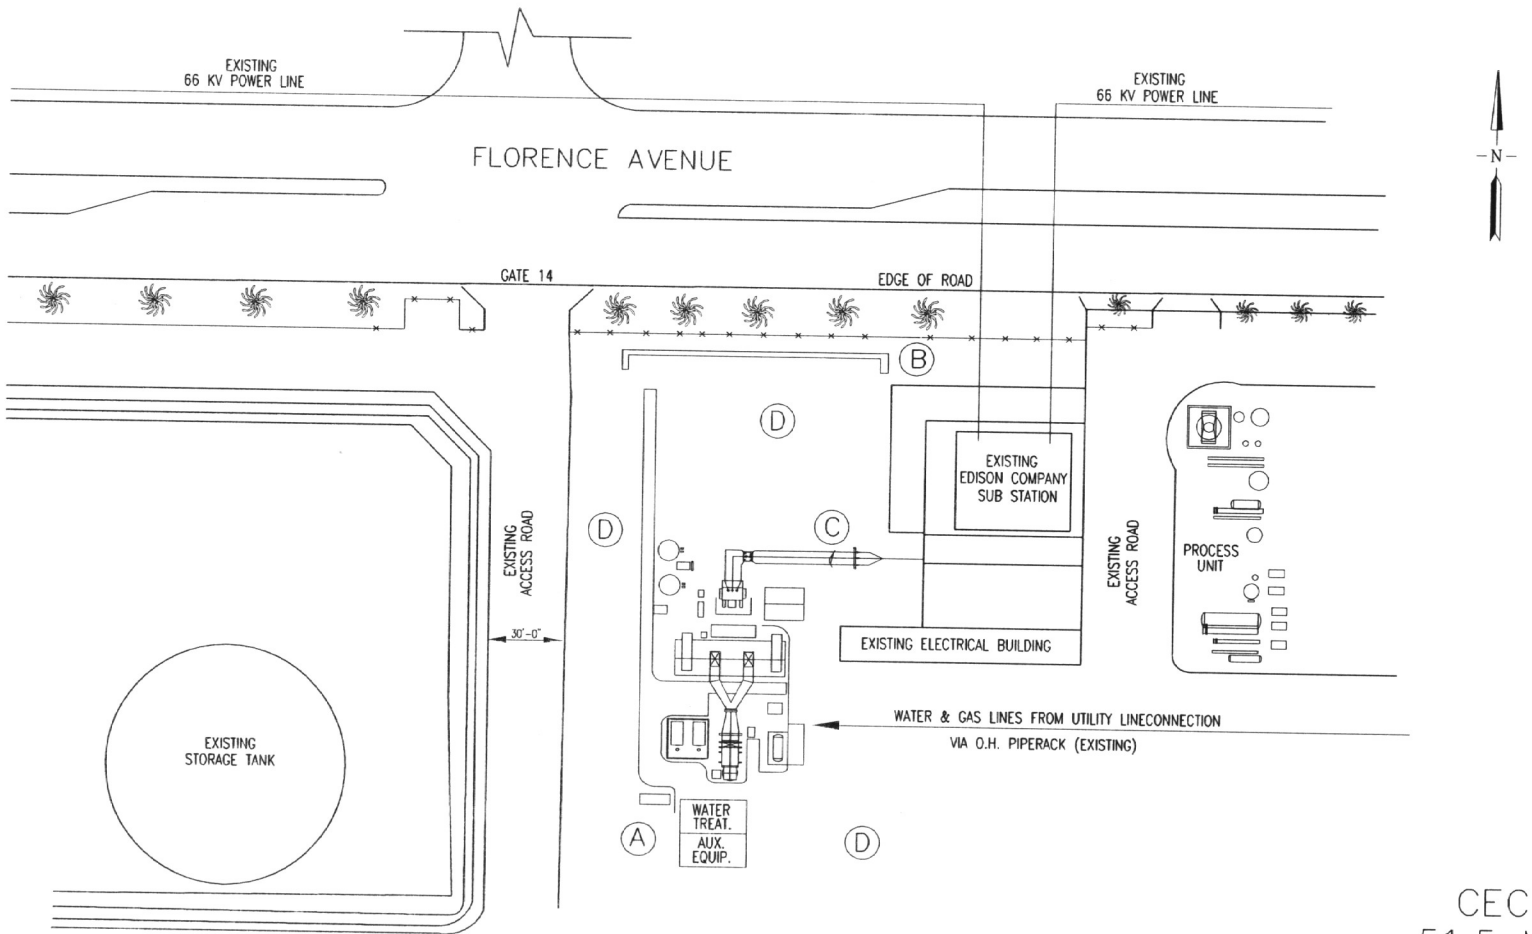

GRAPHIC SCALE

80' 0' 80' 160'

1"=80'-0"

(A) AMMONIA UNLOADING AREA W/SPILL BERM
(B) NEW SOUND BARRIER WALL
(C) NEW ELECTRICAL O.H. LINES FROM PLANT TO EXISTING EDISON SUBSTA.
(D) CONTRACTOR PARKING/ LAYDOWN AREAS
EXISTING TREES/SURUBS.

CEC POWER
51.5 MW PEAKER
PROPOSED SITE PLAN
DWG # SK-CG-0006
DATE: 07/02/01
FILE NAME: SKCG0006.DWG