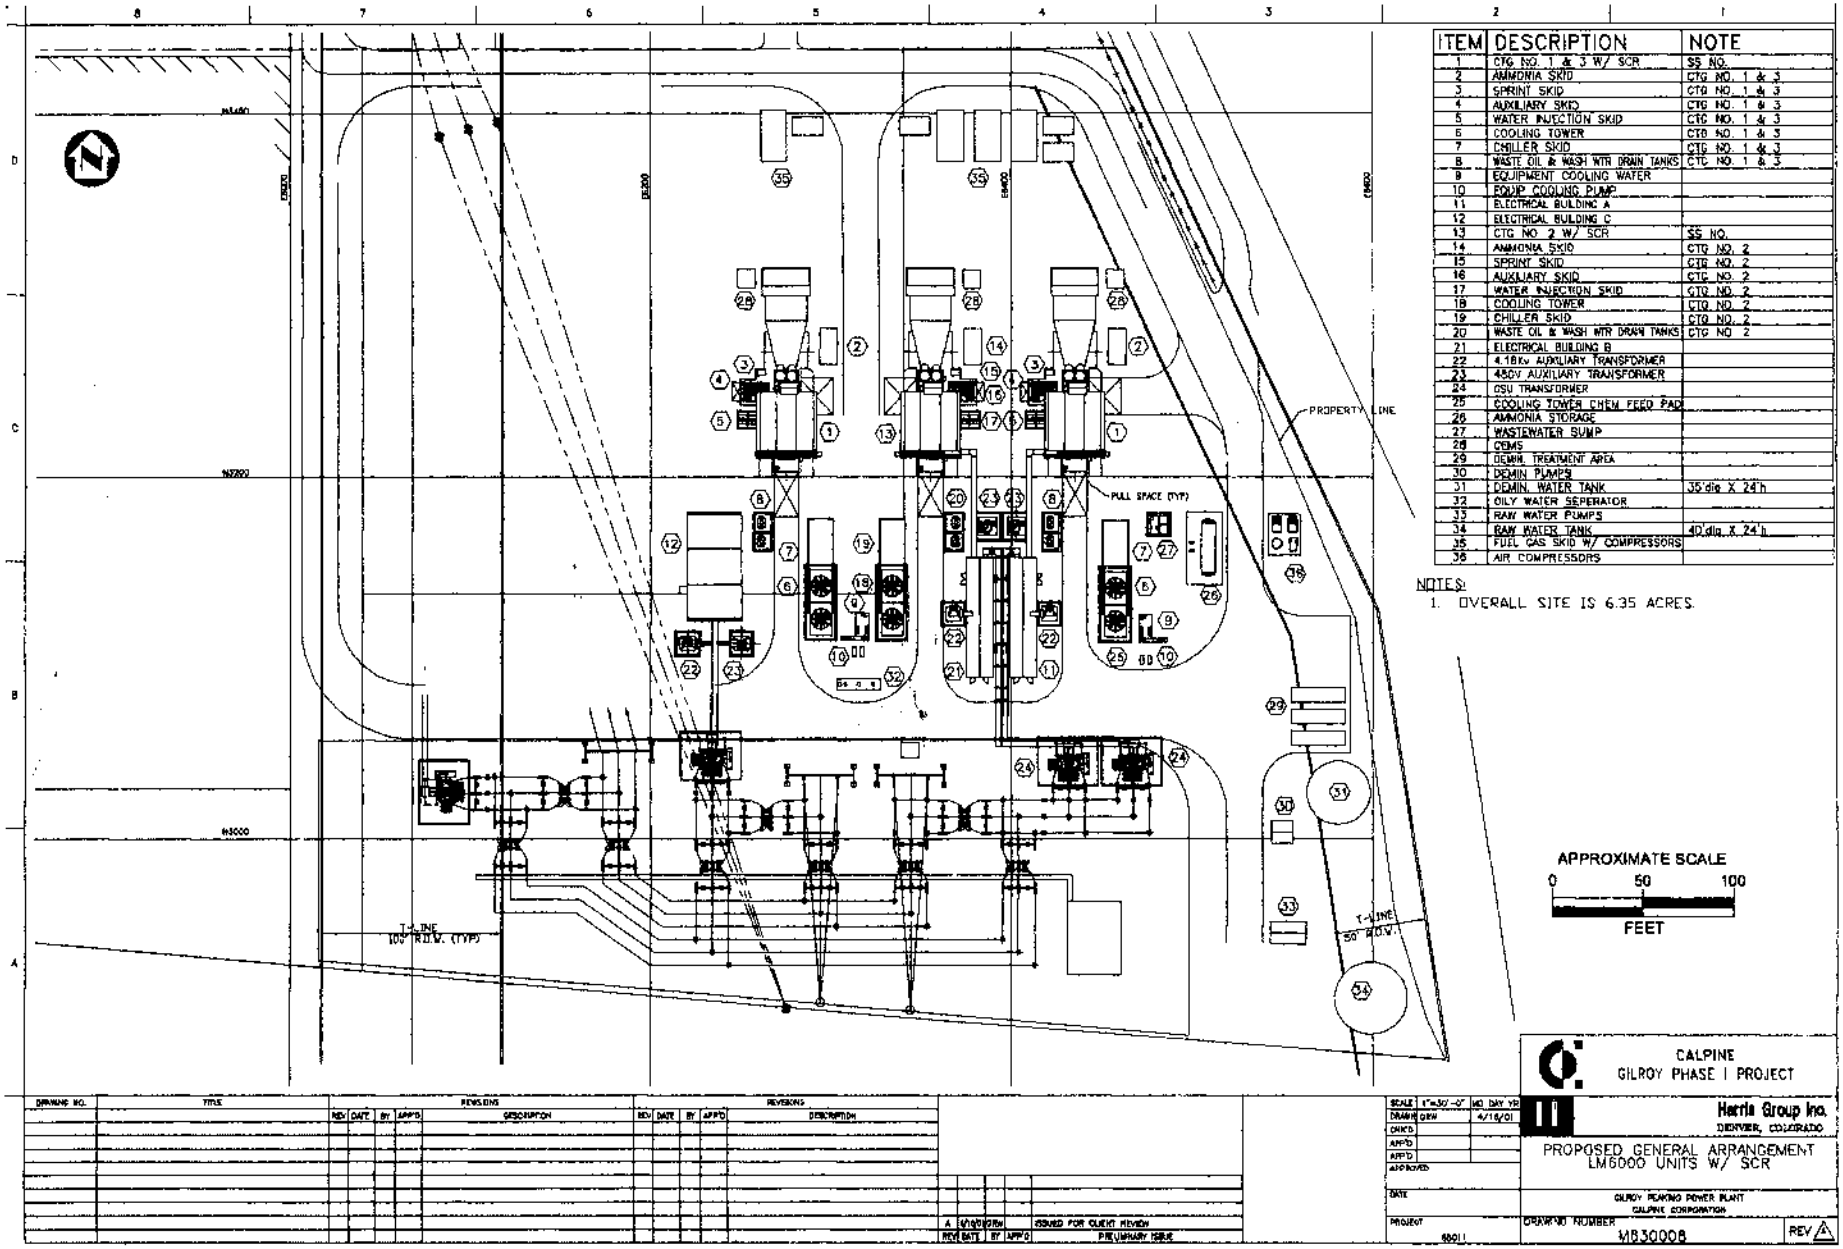

ITEM	DESCRIPTION	NOTE
1	CTG NO. 1 & 3 W/ SCR	SS NO.
2	AMMONIA SKID	CTG NO. 1 & 3
3	SPRINT SKID	CTG NO. 1 & 3
4	AUXILIARY SKID	CTG NO. 1 & 3
5	WATER INJECTION SKID	CTG NO. 1 & 3
6	COOLING TOWER	CTG NO. 1 & 3
7	CHILLER SKID	CTG NO. 1 & 3
8	WASTE OIL & WASH WTR DRAIN TANKS	CTG NO. 1 & 3
9	EQUIPMENT COOLING WATER	
10	EQUIP COOLING PUMP	
11	ELECTRICAL BUILDING A	
12	ELECTRICAL BUILDING C	
13	CTG NO. 2 W/ SCR	SS NO.
14	AMMONIA SKID	CTG NO. 2
15	SPRINT SKID	CTG NO. 2
16	AUXILIARY SKID	CTG NO. 2
17	WATER INJECTION SKID	CTG NO. 2
18	COOLING TOWER	CTG NO. 2
19	CHILLER SKID	CTG NO. 2
20	WASTE OIL & WASH WTR DRAIN TANKS	CTG NO. 2
21	ELECTRICAL BUILDING B	
22	4.16kv AUXILIARY TRANSFORMER	
23	480V AUXILIARY TRANSFORMER	
24	GSU TRANSFORMER	
25	COOLING TOWER CHEM FEED PAD	
26	AMMONIA STORAGE	
27	WASTEWATER SUMP	
28	CEMS	
29	DEMIN. TREATMENT AREA	
30	DEMIN PUMPS	
31	DEMIN. WATER TANK	35'dia X 24'h
32	OILY WATER SEPERATOR	
33	RAW WATER PUMPS	
34	RAW WATER TANK	40'dia X 24'h
35	FUEL GAS SKID W/ COMPRESSORS	
36	AIR COMPRESSORS	

NOTES:
1. OVERALL SITE IS 6.35 ACRES.

FIGURE 1-4