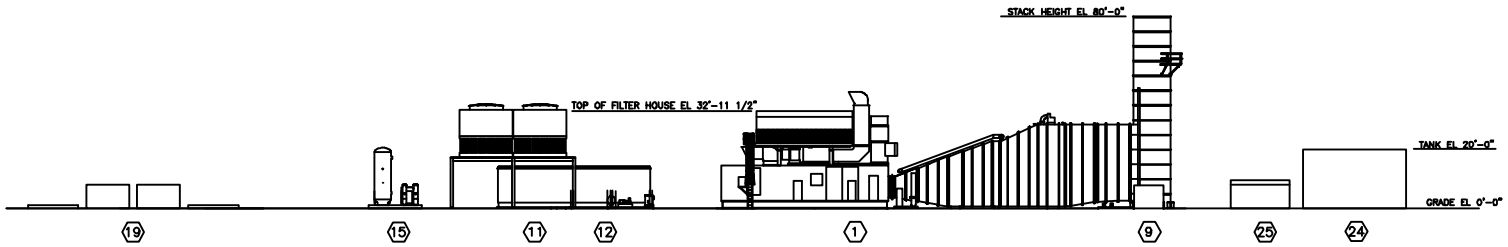

ELEVATION
LOOKING NORTH

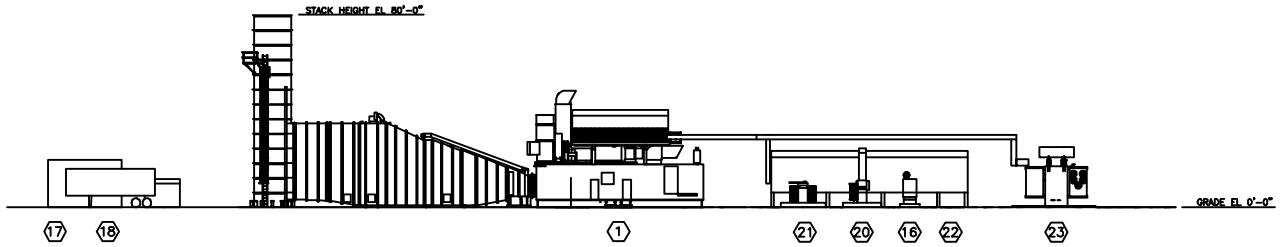

ELEVATION
LOOKING SOUTH

ITEM	DESCRIPTION	NOTE
1	CTG NO. 1 W/ SCR	SS NO.
2	AUXILIARY SKID	
3	SPRINT SKID	
4	EQUIPMENT COOLING WATER SKID	
5	WATER INJECTION SKIDS	
6	WASTE OIL & WASH WTR DRAIN TANKS	
7	AMMONIA INJECTION SKID	
8		
9	CEMS	
10	WASTEWATER SUMP	
11	CHILLER SKID	
12	COOLING TOWER	
13	EQUIP COOLING PUMPS	
14	COOLING TOWER CHEM FEED PAD	
15	AIR COMPRESSORS	
16	STANDBY GENERATOR	
17	DEMIN. WATER TANK / PUMPS	
18	DEMIN TRAILERS	
19	FUEL GAS CONDITIONING SKID W/ COMPRESSOR	
20	4.16KV AUXILIARYTRANSFORMER	
21	480V AUXILIARY TRANSFORMER	
22	ELECTRICAL BUILDING	
23	GSU	
24	RAW WATER TANK	
25	RAW WATER PUMPS	

CALPINE
KING CITY PEAKING POWER PROJECT

Harris Group Inc.
DENVER, COLORADO

GENERAL ARRANGEMENT
LM6000 UNIT (LEFT HAND) W/ SCR
ELEVATIONS

KING CITY PEAKING POWER PROJECT
CALPINE CORPORATION

DRAWING NUMBER M630004 REV B

DRAWING NO.	TITLE	REVISIONS REV	DATE	BY	APP'D	DESCRIPTION	REVISIONS REV	DATE	BY	APP'D	DESCRIPTION

REV	DATE	BY	APP'D	PRELIMINARY ISSUE
B	4/5/01	GRW		MOVED AMMONIA SUPPLY PER CLIENT
A	4/2/01	GRW		ISSUED FOR CLIENT REVIEW

SCALE	1"=20'-0"	MO DAY YR
DRAWN	GRW	4/2/01
CHK'D		
APP'D		
APP'D		
APPROVED		
DATE		
PROJECT	65006	

FIGURE 1-5