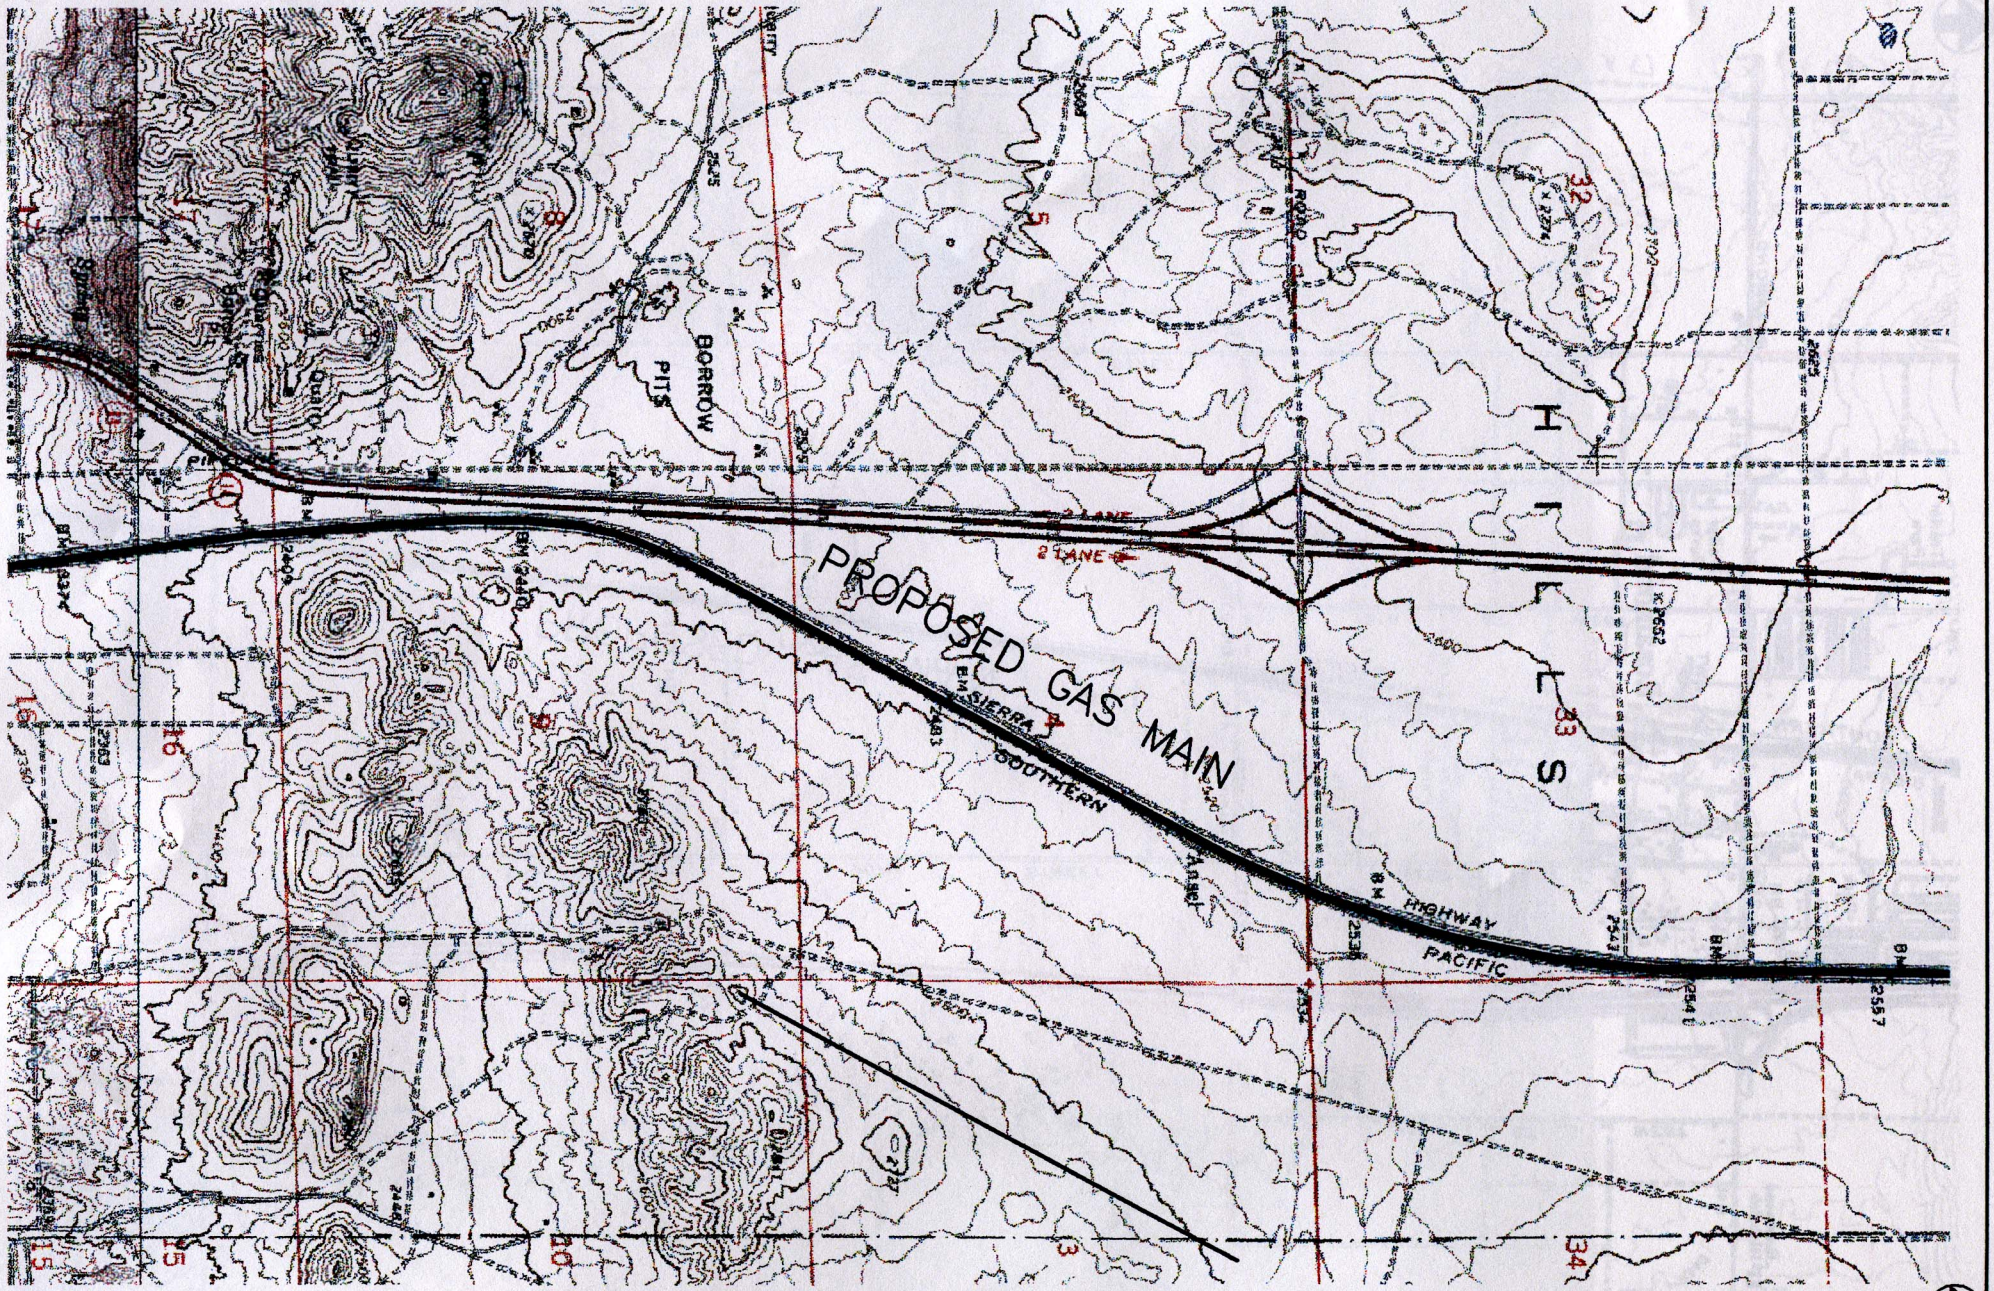

Project No. 3086.12	Date: May 2001	Project: GAS PIPELINE ROUTE	FIGURE 1