APPENDIX B

ODOR CONTROL SYSTEM DRAWINGS

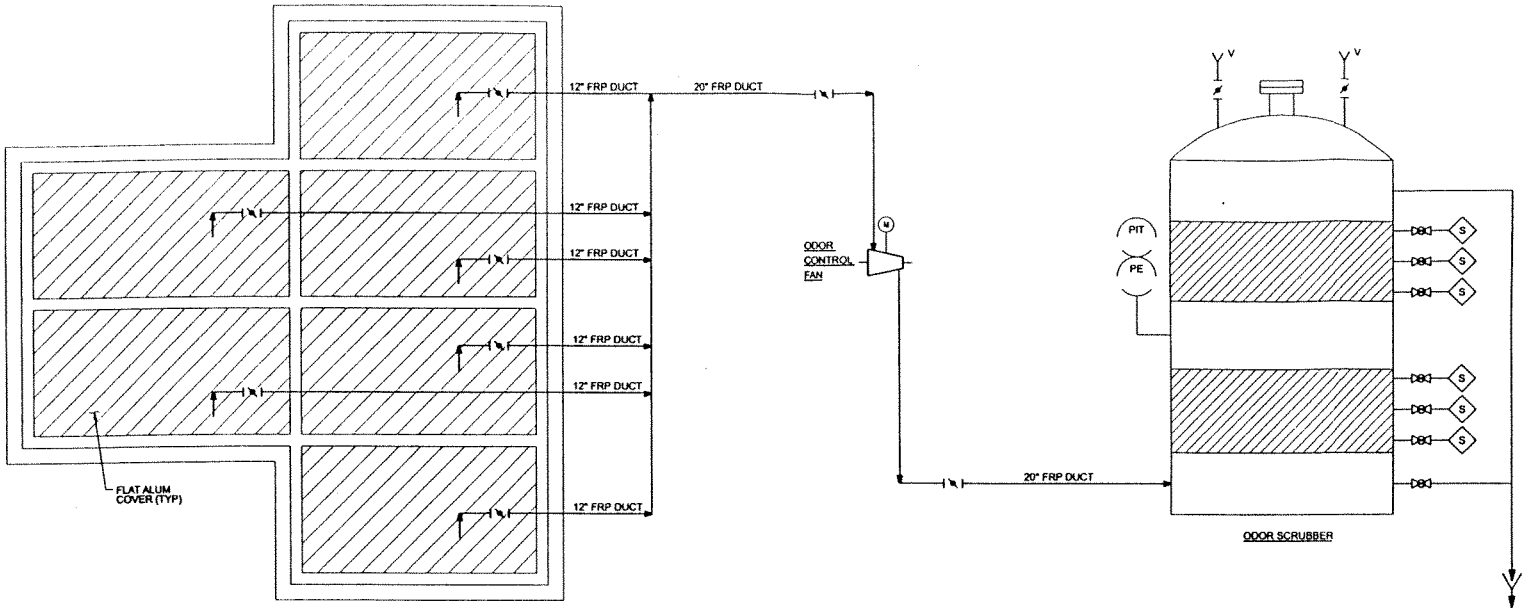

PRELIMINARY

NOT FOR CONSTRUCTION

DSGN					
DR					
CHK					
APVD	NO.	DATE	REVISION	BY	APVD

VERIFY SCALE

BAR IS ONE INCH ON ORIGINAL DRAWING. 0 1"

IF NOT ONE INCH ON THIS SHEET, ADJUST SCALES ACCORDINGLY.

CH2MHILL

MIRANT - POTRERO UNIT 7
RECYCLED WATER TREATMENT PLANT

PROCESS FLOW DIAGRAM

ODOR CONTROL SYSTEM

SHEET	3-15
DWG	N-15
DATE	APRIL 2003
PROJ	179805.CD

179805n15.dgn 08-APR-2003 18:34:39

REUSE OF DOCUMENTS THIS DOCUMENT, AND THE IDEAS AND DESIGNS INCORPORATED HEREIN, AS AN INSTRUMENT OF PROFESSIONAL SERVICE, IS THE PROPERTY OF CH2M HILL AND IS NOT TO BE USED, IN WHOLE OR IN PART, FOR ANY OTHER PROJECT WITHOUT THE WRITTEN AUTHORIZATION OF CH2MHILL. ©CH2M HILL

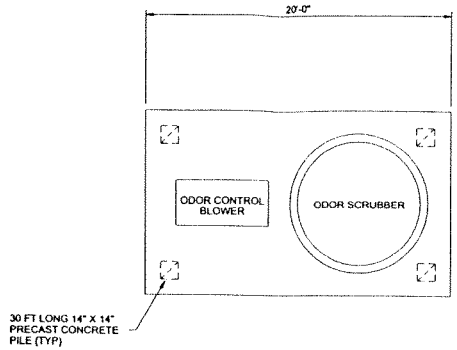

PLAN
1/4"=1'-0"

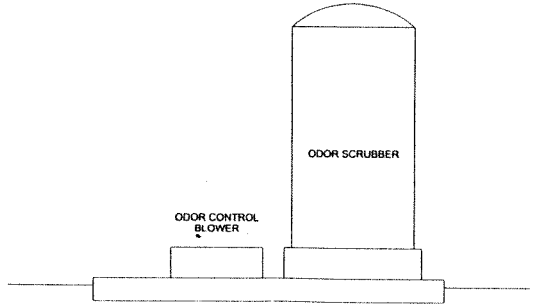

NOTE: FILES NOT SHOWN

ELEVATION
1/4"=1'-0"

REUSE OF DOCUMENTS THIS DOCUMENT, AND THE IDEAS AND DESIGNS INCORPORATED HEREIN, AS AN INSTRUMENT OF PROFESSIONAL SERVICE, IS THE PROPERTY OF CH2M HILL AND IS NOT TO BE USED, IN WHOLE OR IN PART, FOR ANY OTHER PROJECT WITHOUT THE WRITTEN AUTHORIZATION OF CH2MHILL. ©CH2M HILL

PRELIMINARY
NOT FOR CONSTRUCTION

DSGN					
DR					
CHK					
APVD	NO	DATE	REVISION	BY	APVD

VERIFY SCALE
BAR IS ONE INCH ON ORIGINAL DRAWING
0 1"
IF NOT ONE INCH ON THIS SHEET, ADJUST SCALES ACCORDINGLY

CH2MHILL

MIRANT - POTRERO UNIT 7
RECYCLED WATER TREATMENT PLANT

ODOR CONTROL SYSTEM
PLAN AND ELEVATION

SHEET	4-11
DWG	X-11
DATE	APRIL 2003
PROJ	179805 CD

179805x11.dgn 09-APR-2003 09:15:06