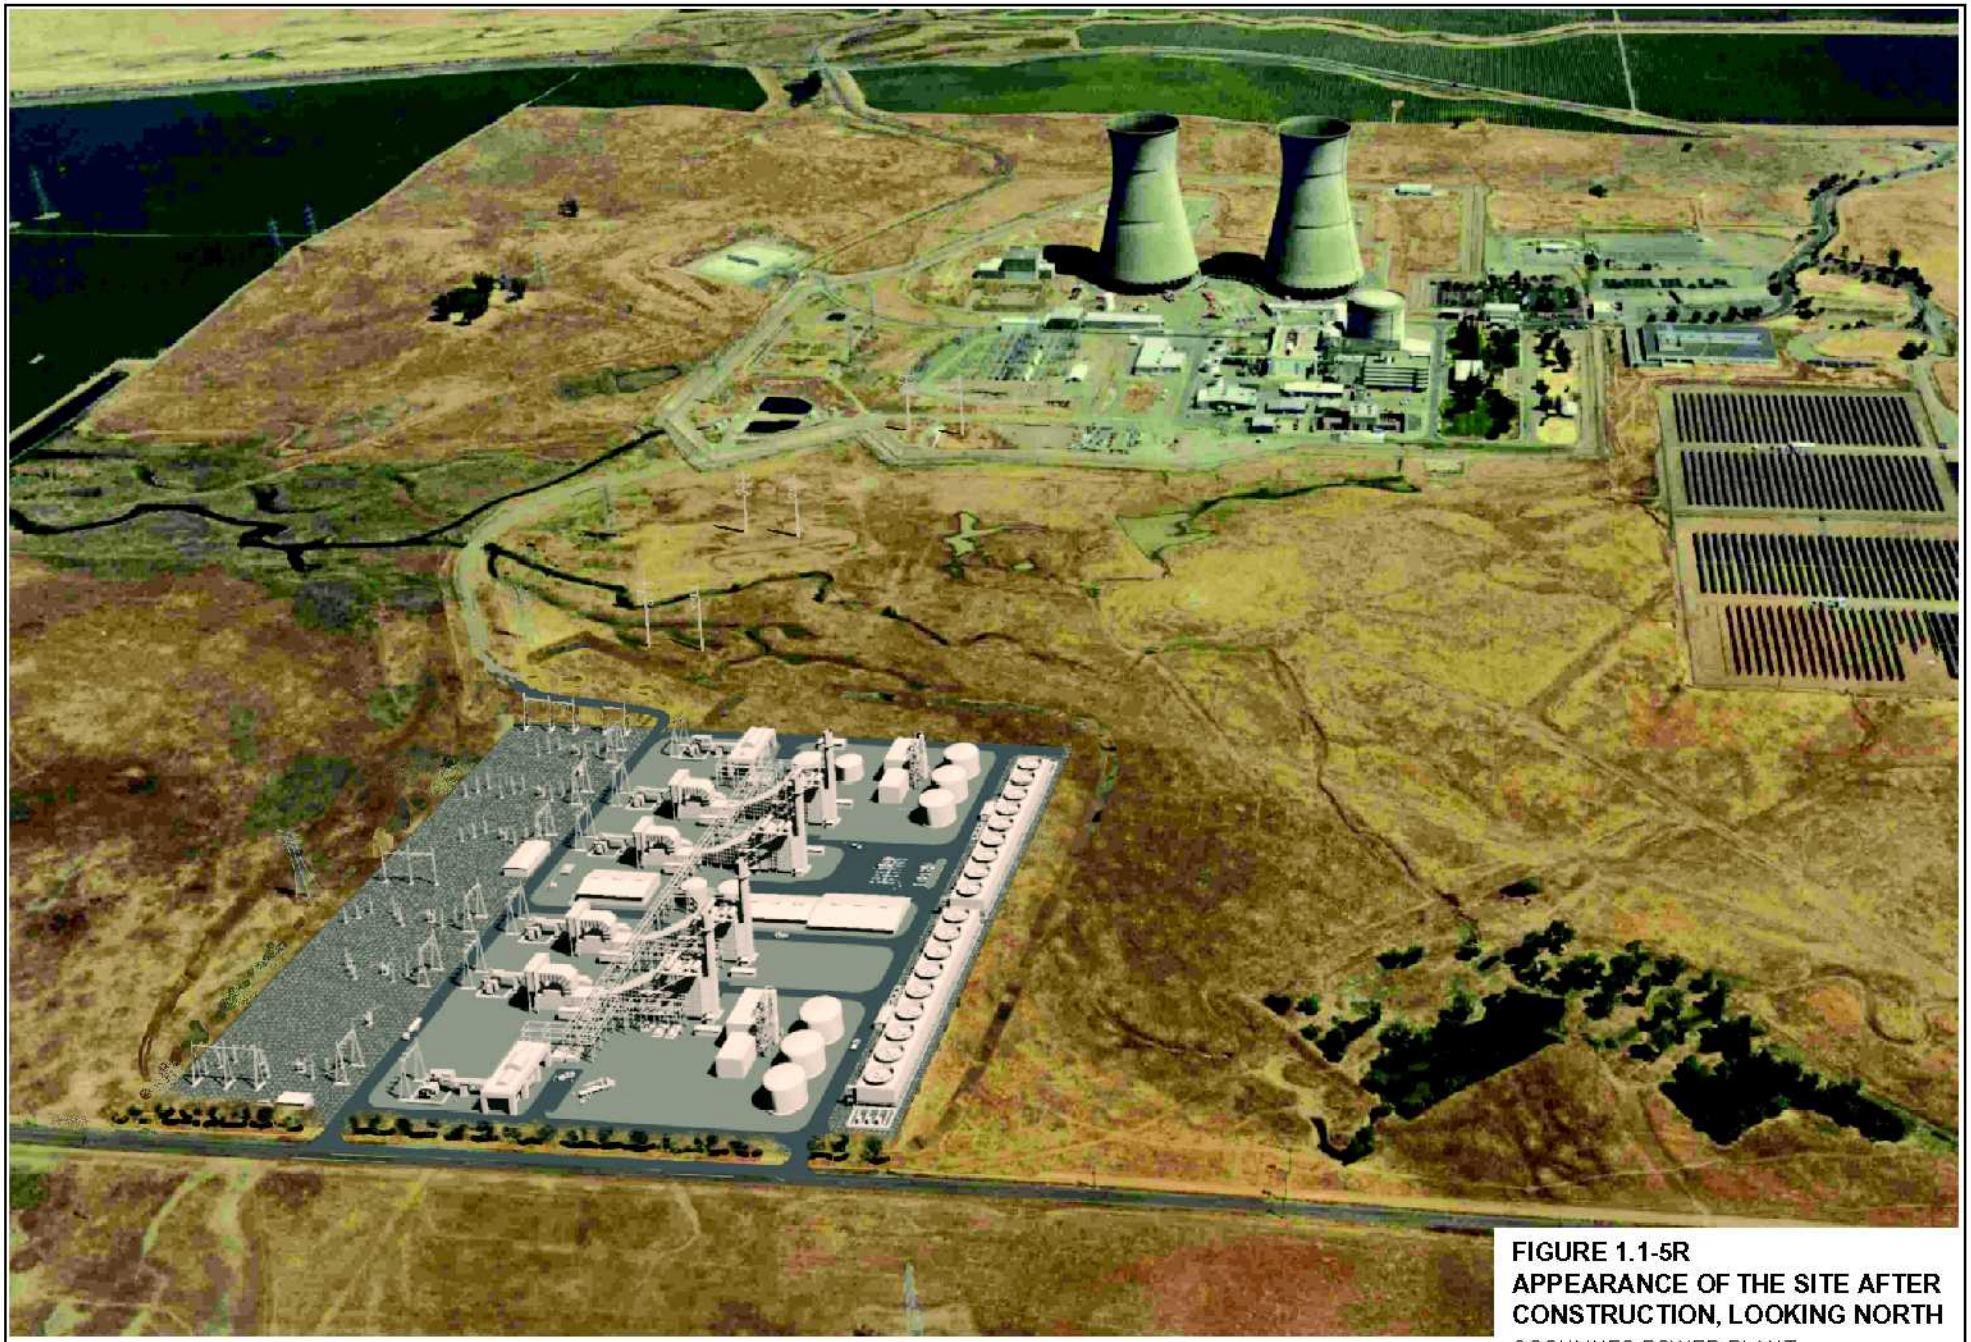

**FIGURE 1.1-5R**
**APPEARANCE OF THE SITE AFTER CONSTRUCTION, LOOKING NORTH**
COSUMNES POWER PLANT
APPLICATION FOR CERTIFICATION

CH2MHILL

E042002006SAC exhibit_7_02b