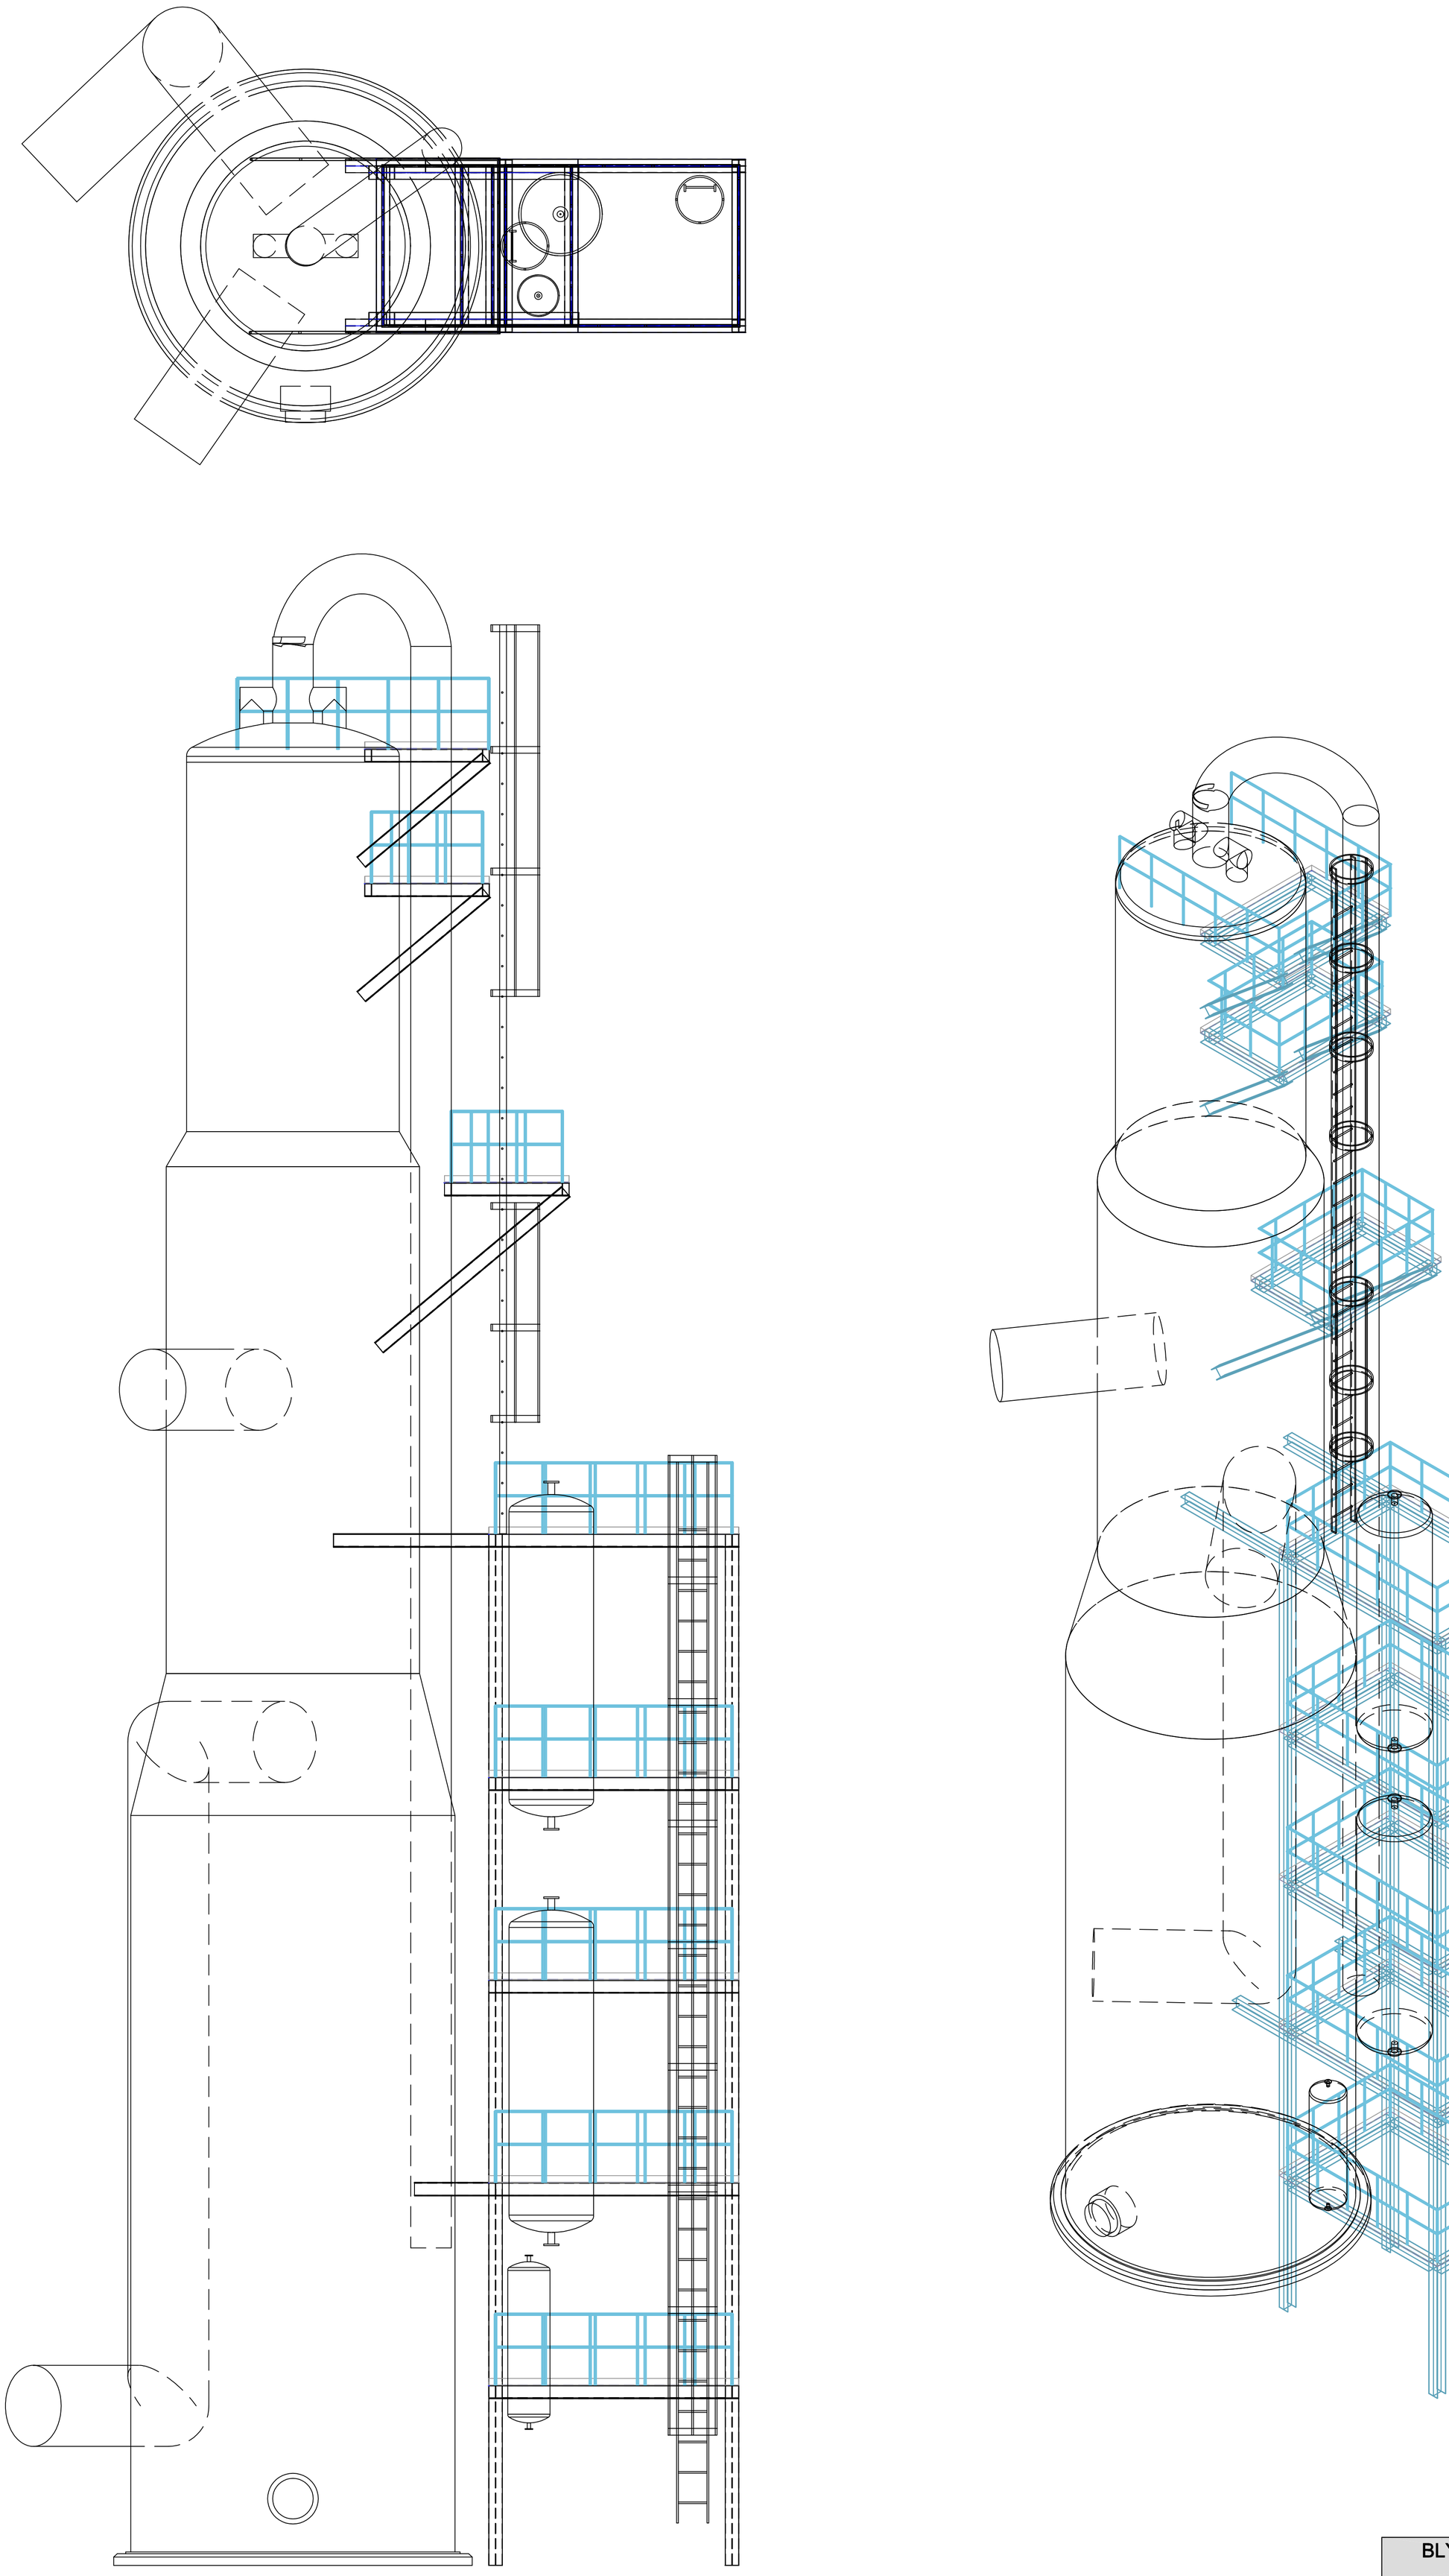

# BLYTHE ENERGY PROJECT PHASE II

***FIGURE 7.5-8***
***3 DIMENSIONAL MODEL***
***OF A BRINE CONCENTRATOR TOWER***

RIVERSIDE CO., CALIFORNIA

| | |
|---|---|
| **DATE:** 12.20.01 | **AutoCAD File:** 1135 BCT.dwg |
| **SCALE:** 1"=1' | **DRAWN BY:** MTM |

1135 BCT.dwg