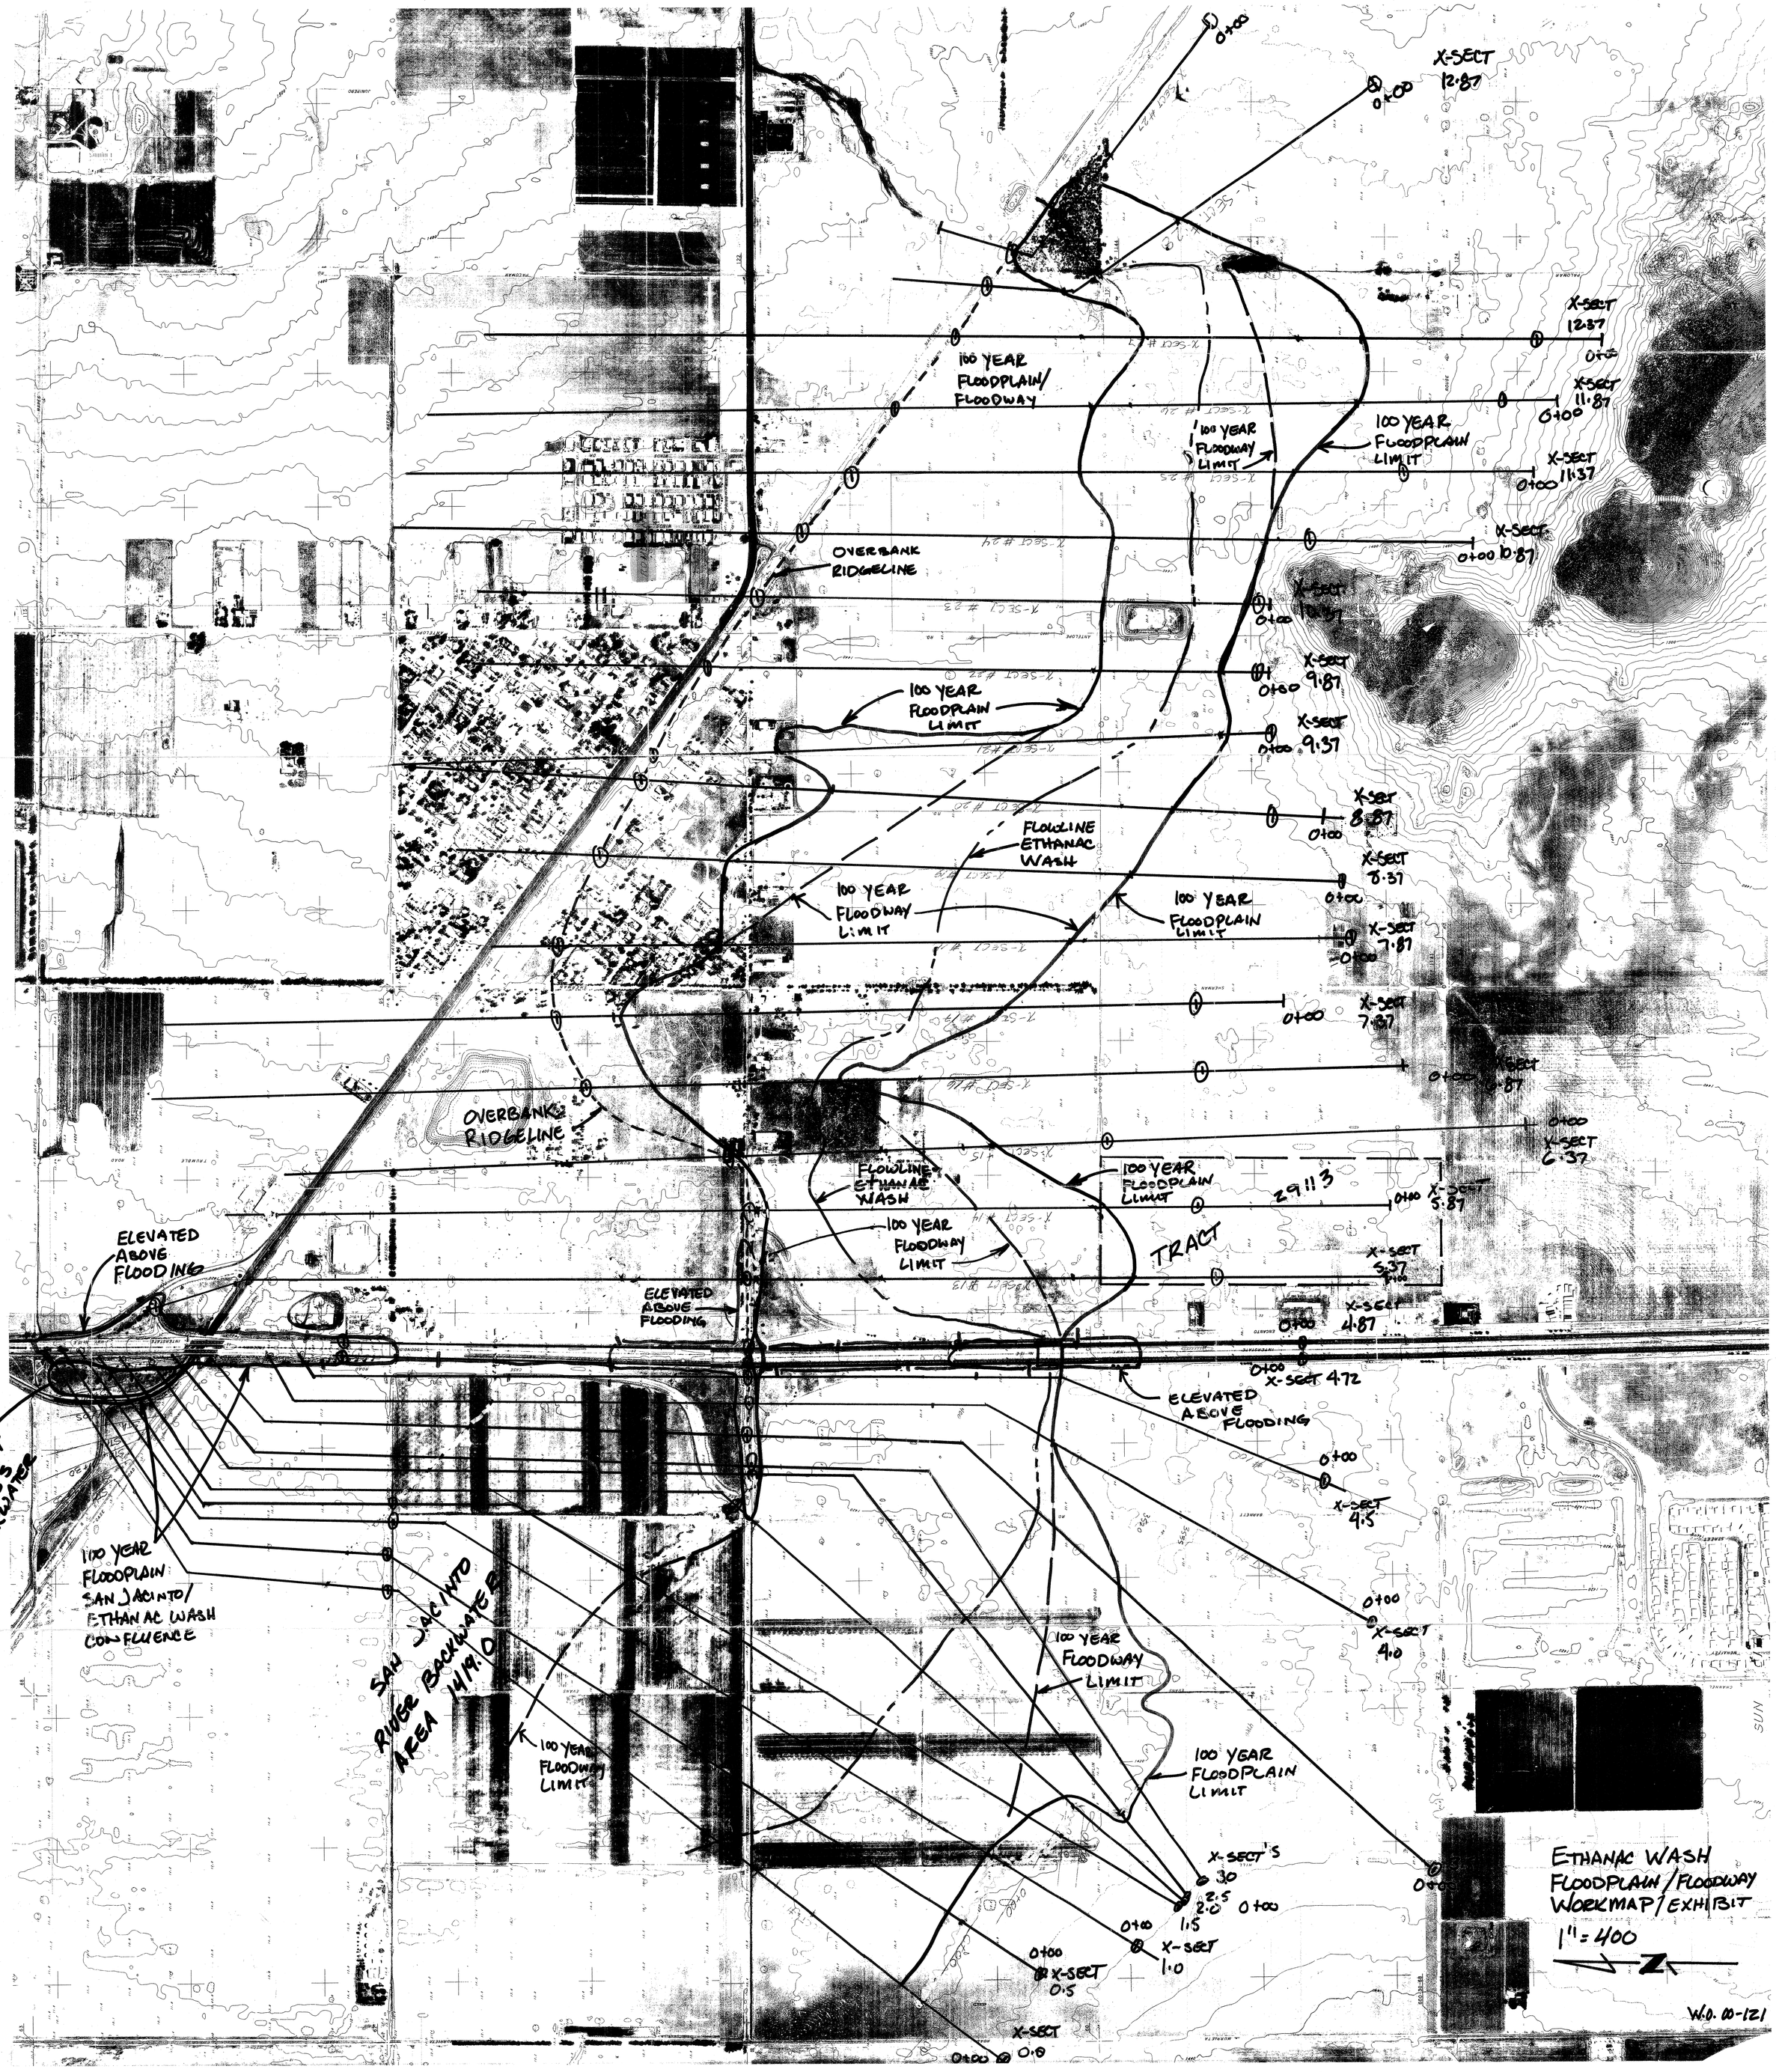
X-SECT 12.87
0+00
100 YEAR FLOODPLAIN/ FLOODWAY
100 YEAR FLOODWAY LIMIT
100 YEAR FLOODPLAIN LIMIT
OVERBANK RIDGELINE
FLOWLINE ETHANAC WASH
ELEVATED ABOVE FLOODING
DEPRESSED AREA THAT RECIEVES BACKWATER
100 YEAR FLOODPLAIN SAN JACINTO/ ETHANAC WASH CONFLUENCE
SAN JACINTO RIVER BACKWATER AREA 1419.0
29113
TRACT
X-SECT 4.72
X-SECT 4.5
X-SECT 4.0
X-SECT'S 3.0 2.5 2.0 1.5
X-SECT 1.0
X-SECT 0.5
X-SECT 0.0
ETHANAC WASH FLOODPLAIN/FLOODWAY WORKMAP/EXHIBIT
1" = 400
W.O. 00-121