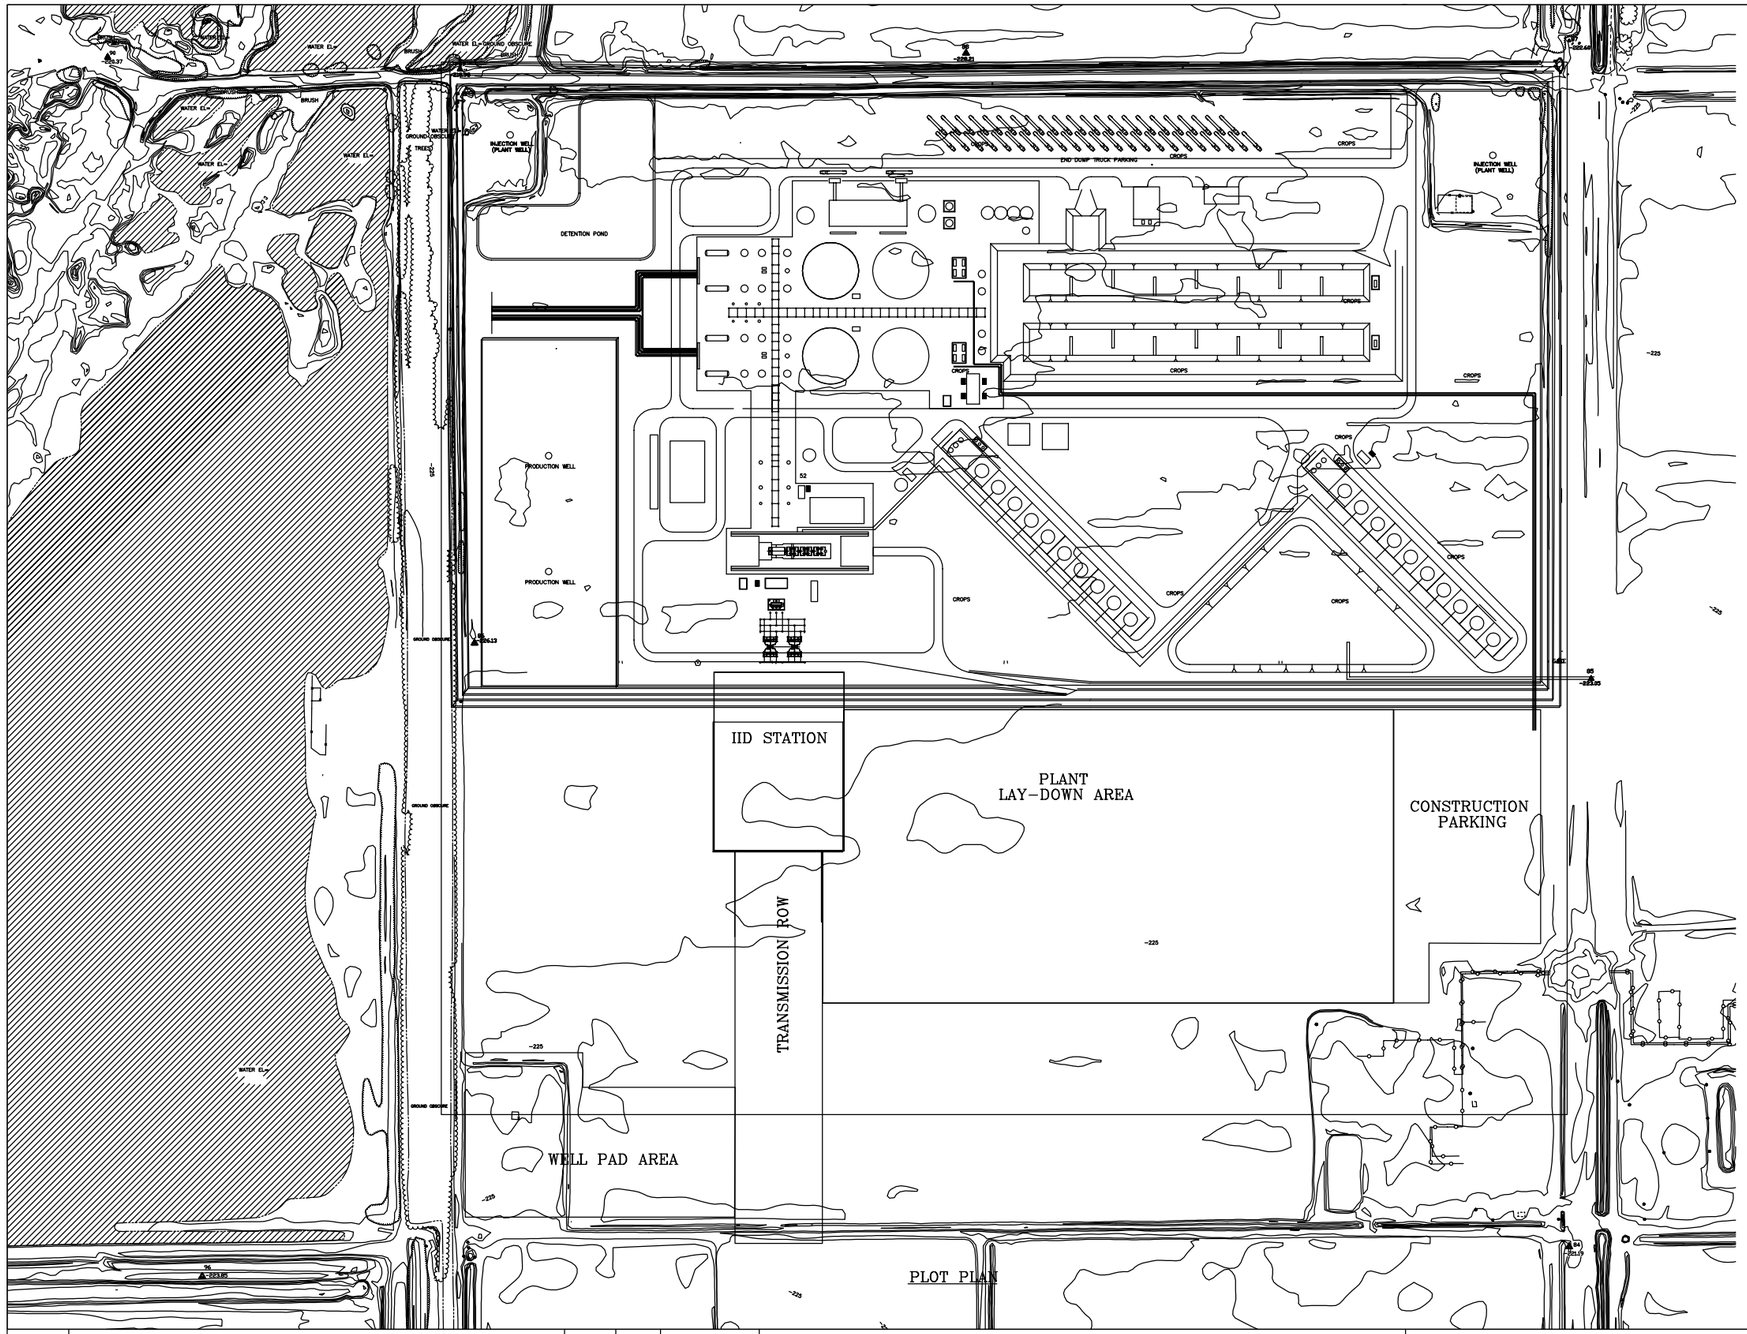

REV.	DESCRIPTION	PREP	CHK	DATE
A	description	int	int	date

CAL ENERGY OPERATING CORPORATION
A MIDAMERICAN ENERGY HOLDINGS COMPANY AFFILIATE
7030 GENTRY ROAD
CALIPATRIA, CALIFORNIA 92233

SALTON SEA UNIT 6

Bibb and associates
A KIEWIT COMPANY

FIGURE 3.3-12 PLANT SITE EXISTING TOPOGRAPHY

	by	date
DESIGNED		
DRAWN		
CHECKED		
APPROVED		

SHEET
of

DRAWING NUMBER
21-043-SV-001 A